
NORTEK™
CLEANROOM SOLUTIONS
CLEANPAK

CLEAN-TRAK BOTTOM-LOAD FLUSH CEILING SYSTEM

The CLEANPAK Bottom-Load Flush ceiling is an extension to the Clean-Trak flush ceiling system. This extrusion is suited for applications where the space above the ceiling grid is limited and where the application calls for the filters to contain gel rather than the ceiling grid. It enables you to load filters, fan filter units, or blank pans straight up without tipping or rotating them through the grid opening. The extrusion features a downward facing knife-edge to which the gel in the filter or blank pan will seal.

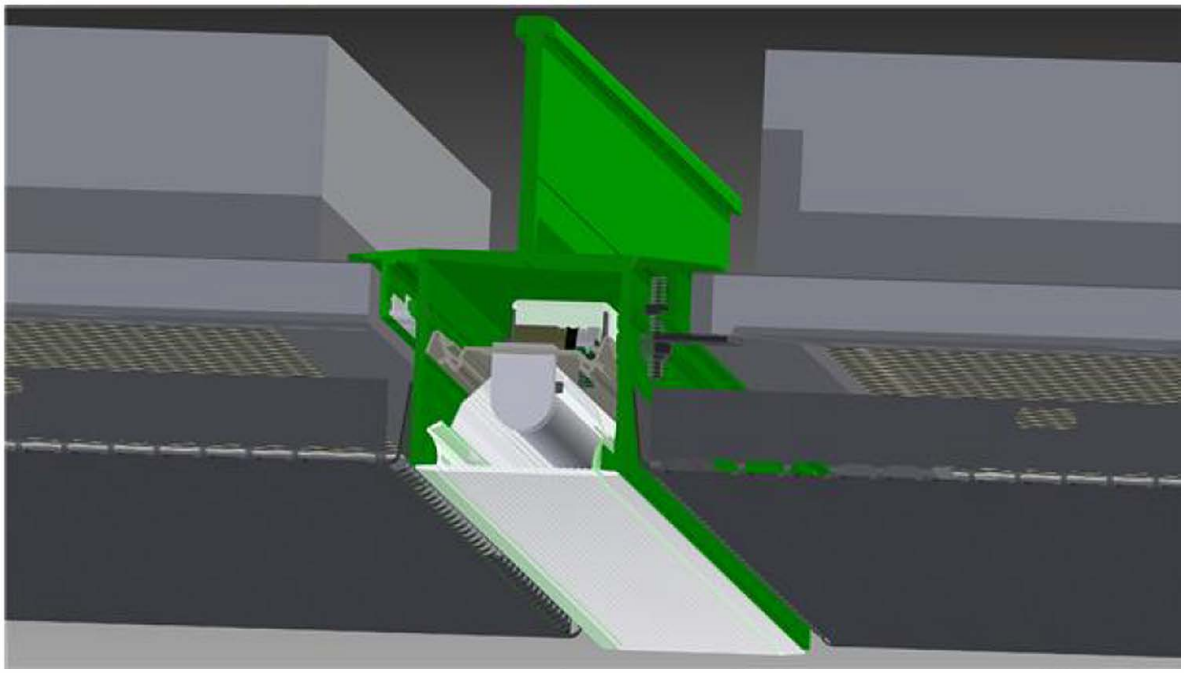


KEY FEATURES


- Integral knife-edge extrusion.
- Welded module grid with welded knife-edges miters. Optional stick-built grid with field caulked miters.
- Integral LED lighting.
- Continuous slot extrusion for the retaining clips allows for superior load capacity.
- ¼ turn filter retaining clips that do not generate particles (we do not use a screw receiver extrusion since it generates particles).
- Closure strip for the slot to eliminate particle cavities.
- A true flush concealed sprinkler head can be used in the grid extrusion.
- Filters that are pre-gelled at the filter manufacturer's facility.
- Option to be walkable on the filters, FFUs, or blank pans.
- Optional Equalizer can be used to balance the system with a center adjustment port in the filter.
- Optional plenum can.
- Of course, this system includes all the features and options of the patented Clean-Trak ceiling system such as the flush ceiling, integrated lighting, built-in fire protection, Clean-Screens®, welded modular grids or stickbuilt grids, modular plenums, special finishes for chemical resistance, and GelLink™ seal at module joints.

CONDENSED SPECIFICATION optional items noted in [ ]

The grid [plenum] system shall be Clean-Trak Bottom-Load Flush as manufactured by CLEANPAK International. The grid will have a downward facing knife-edge that will accept pre-gelled filters. [Welded modules shall have welded knife-edge miters.] Filters, blank pans, and FFUs shall be capable of being loaded from the bottom without tipping or rotating of the filters into the grid opening. The grid extrusion shall have integrated flush lighting within the grid channel that is capable of 100% filter coverage of the entire ceiling. The extrusion shall have a continuous slot to seat a nut to which the filter retaining clip shall attach. A screw receiver slot extrusion shall not be used. The grid extrusion shall be capable of accepting a true flush sprinkler head within the width of the extrusion. [The grid shall have a GelLink seal that flows gel between module joints.] [The grid shall have Clean-Screens at the grid face that have perimeter slots to jet air underneath the grid member and wash out the area of particles.]

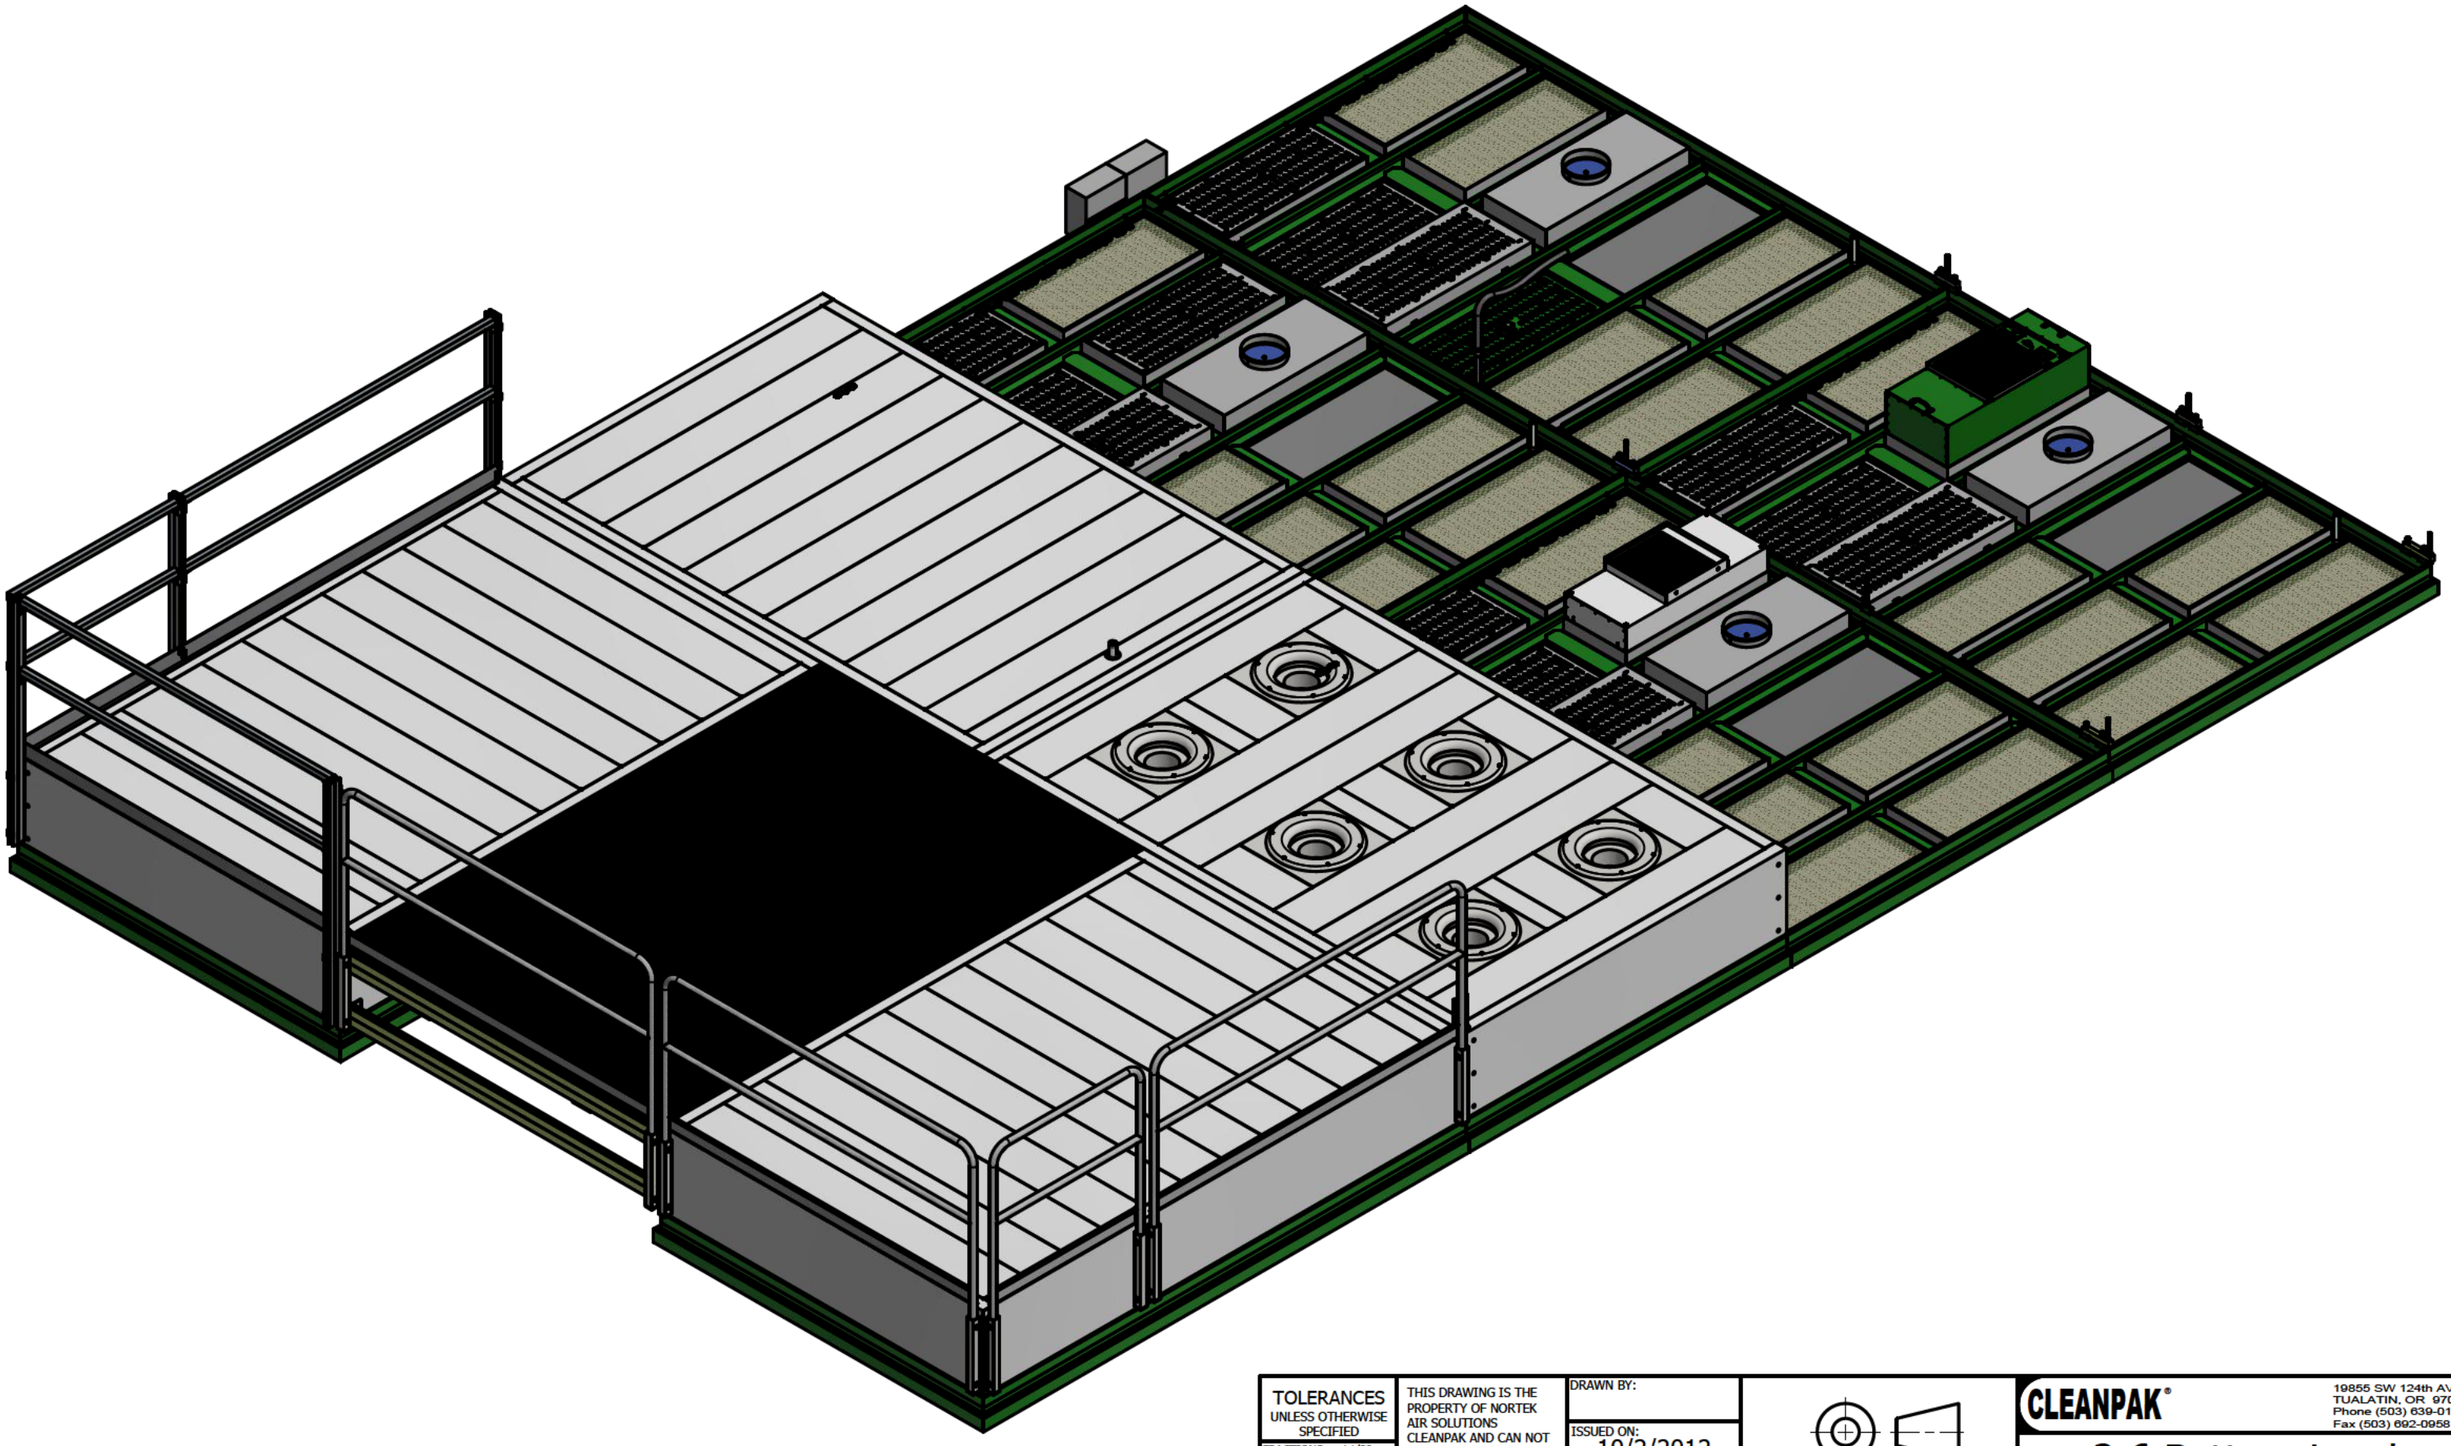

TOLERANCES		THIS DRAWING IS THE PROPERTY OF NORTEK AIR SOLUTIONS CLEANPAK AND CAN NOT BE REPRODUCED IN WHOLE OR IN PART, NOR DELIVERED TO OTHERS WITHOUT THE EXPRESS WRITTEN PERMISSION OF NORTEK AIR SOLUTIONS	DRAWN BY:	3rd ANGLE PROJECTION	CLEANPAK®	19855 SW 124th AVE. TUALATIN, OR 97062 Phone (503) 639-0113 Fax (503) 692-0958
UNLESS OTHERWISE SPECIFIED			ISSUED ON: 10/2/2012		2.6 Bottom Load	
FRACTIONS:	±1/32		CHECKED BY:		Master Top ISO	
0.0:	±0.1			JOB NO.:		
0.00:	±0.03		PART NO.:	FILE NAME: 2.6BottomLoad.idw	REV: 1	SHEET 2 OF 46
0.000:	±0.010					
ANGLES:	±0.5°					
OTHER: SEE DOC. QM5000.01A						

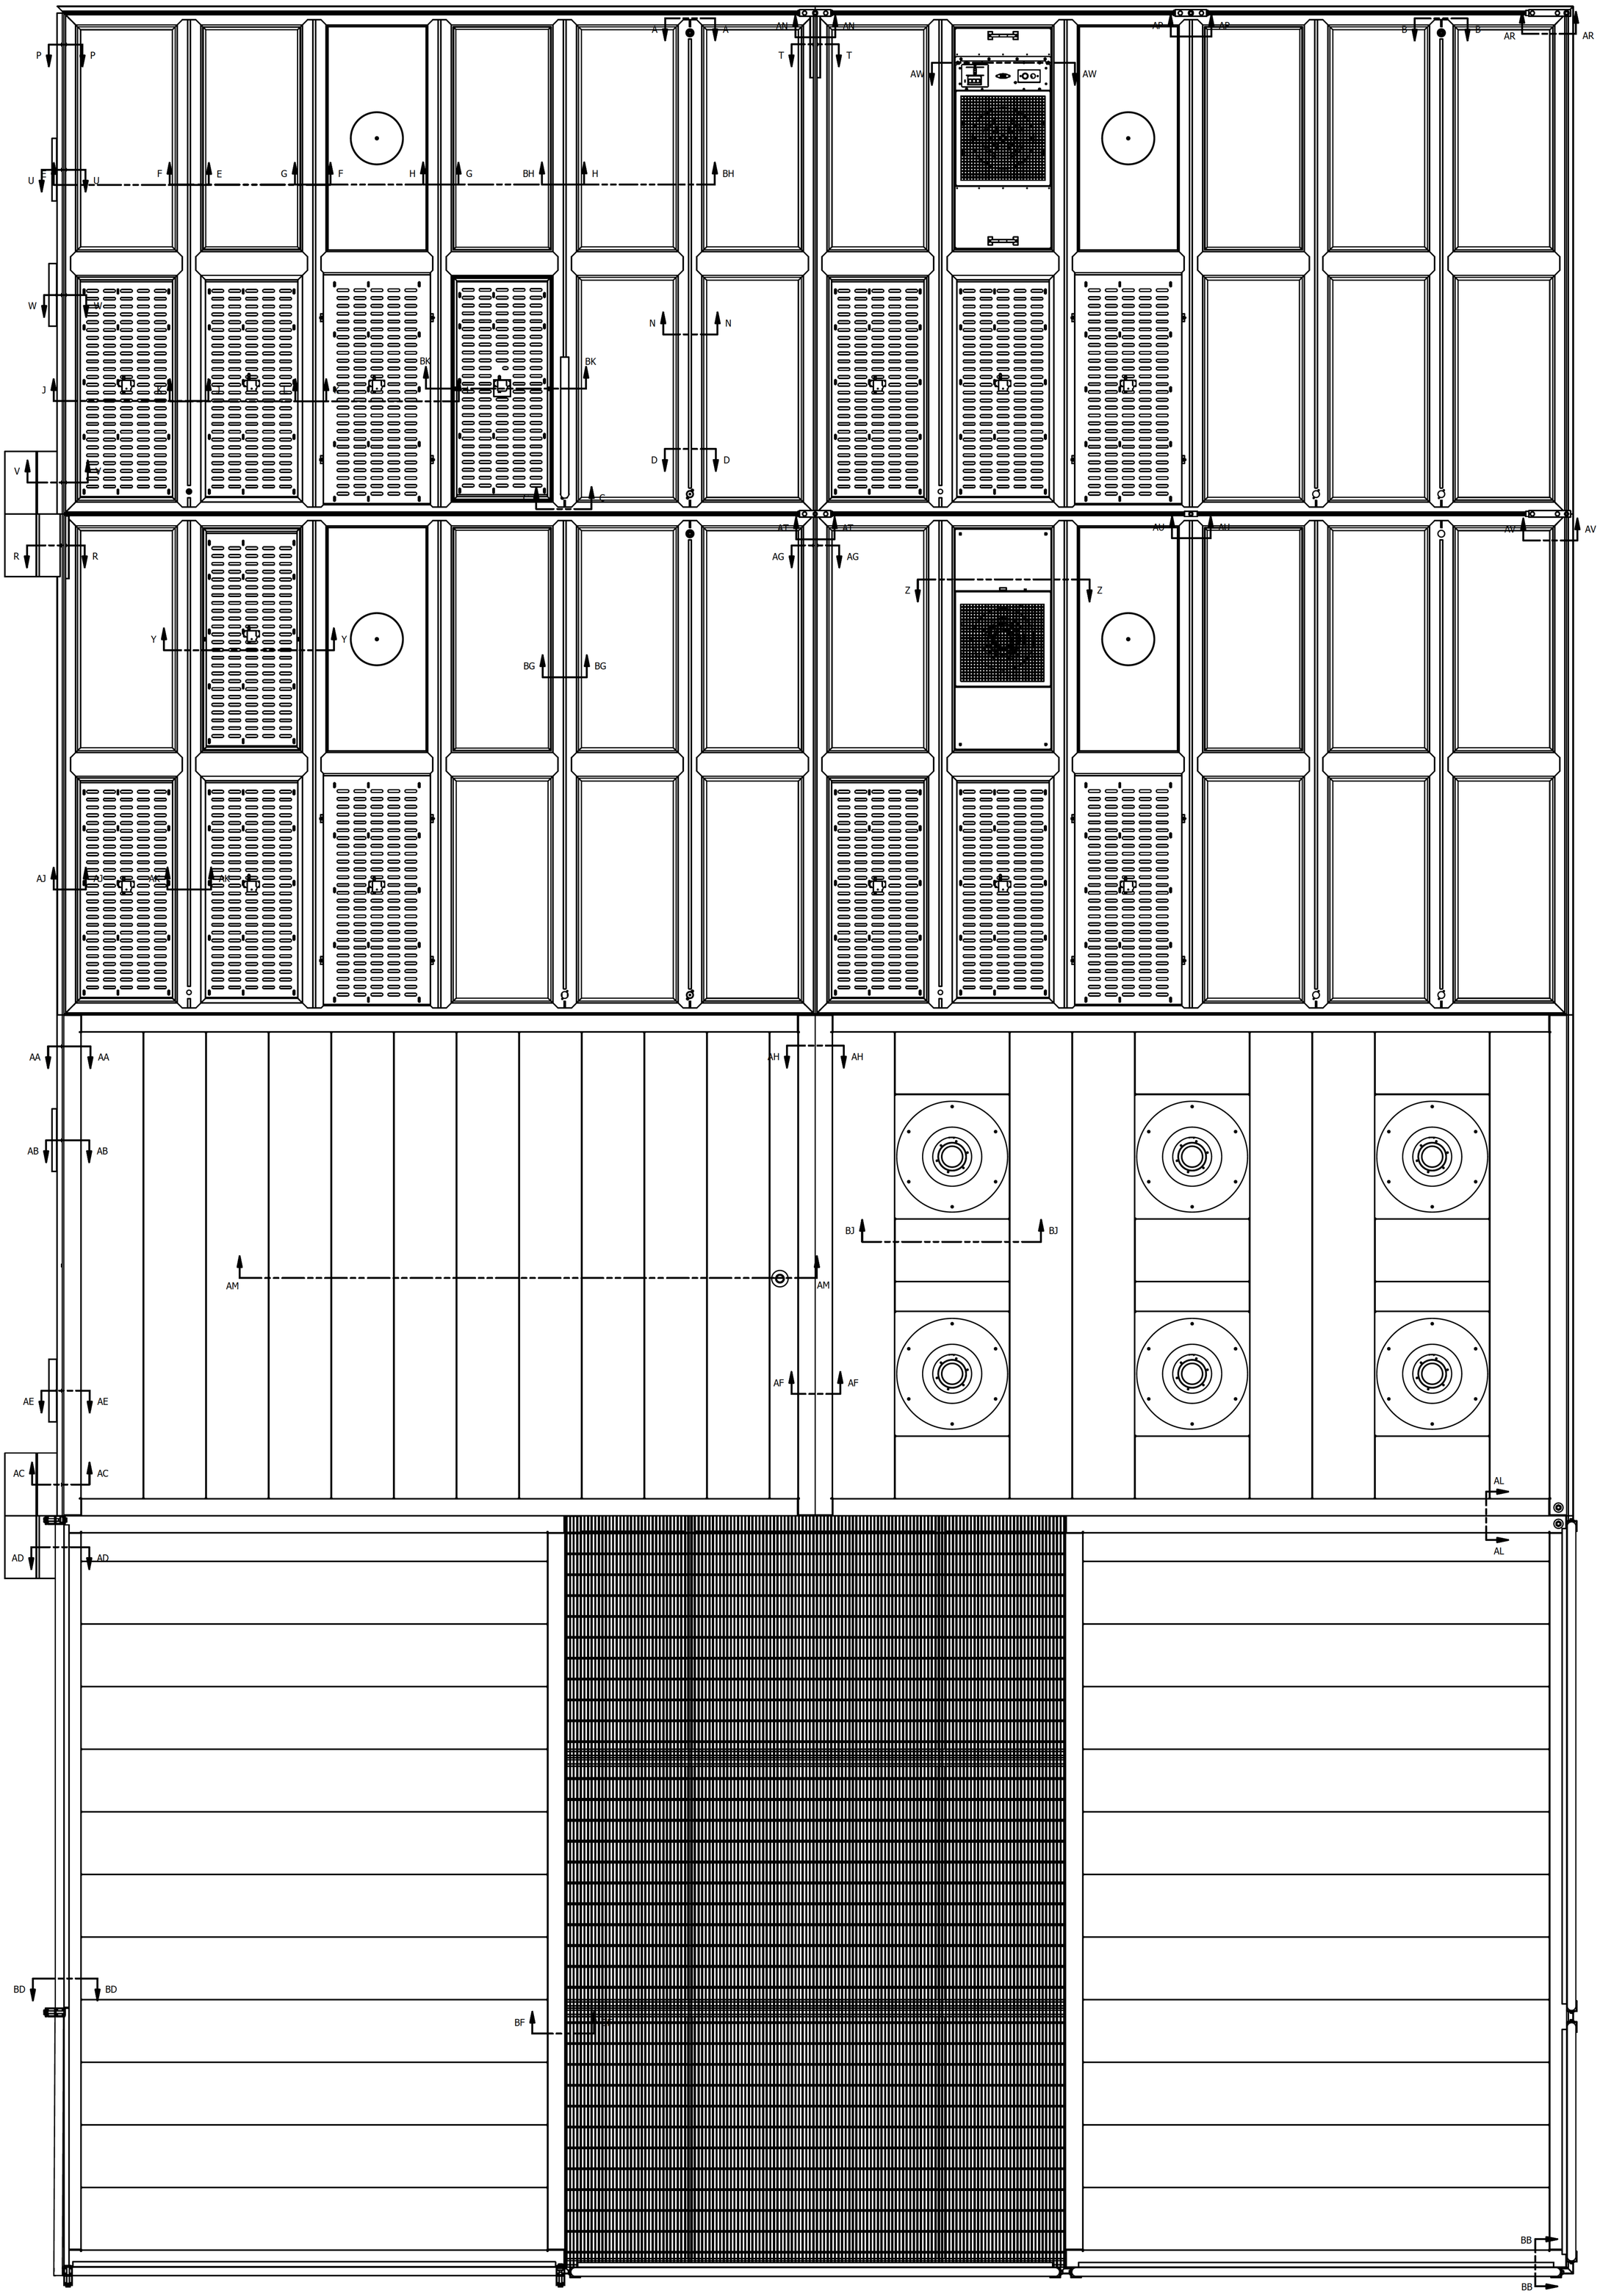


Bottom Load
SCALE 3/32


TOLERANCES UNLESS OTHERWISE SPECIFIED: FRACTIONS: ±1/32; 0.0: ±0.1; 0.00: ±0.03; 0.000: ±0.010; ANGLES: ±0.5°	THIS DRAWING IS THE PROPERTY OF NORTEK AIR SOLUTIONS CLEANPAK AND CAN NOT BE REPRODUCED IN WHOLE OR IN PART, NOR DELIVERED TO OTHERS WITHOUT THE EXPRESS WRITTEN PERMISSION OF NORTEK AIR SOLUTIONS	DRAWN BY:	CLEANPAK® 19855 SW 124th AVE. TUALATIN, OR. 97062 Phone (503) 639-0113 Fax (503) 692-0650
		ISSUED ON: 10/2/2012	3rd ANGLE PROJECTION
		CHECKED BY:	2.6 Bottom Load Master Plan View
		JOB NO.:	
		PART NO.:	FILE NAME: 2.6BottomLoad.idw REV: 1 SHEET 3 OF 46

LEVEL	ITEM	STOCK NUMBER	DESCRIPTION
|	1	240-10-201	EXTR 2.6 BOT INT TB
|	2	240-10-204	EXTR 2.6 BOT INT
|	3	240-10-209	Extr 2.6 Bot Ext2
|	4	240-10-202	EXTR 2.6 BOT EXT
|	5	240-10-200	EXTR 2.6 BOT EXT PLEN RVT


[redacted]

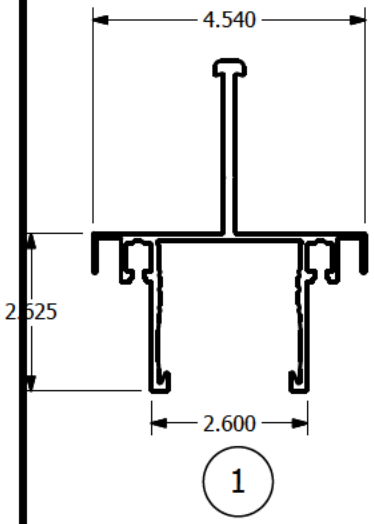


1

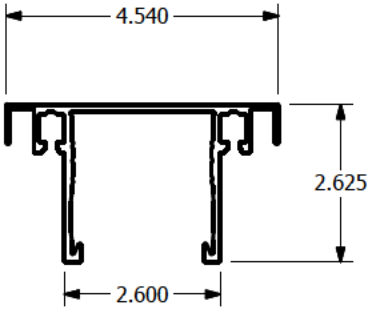


2

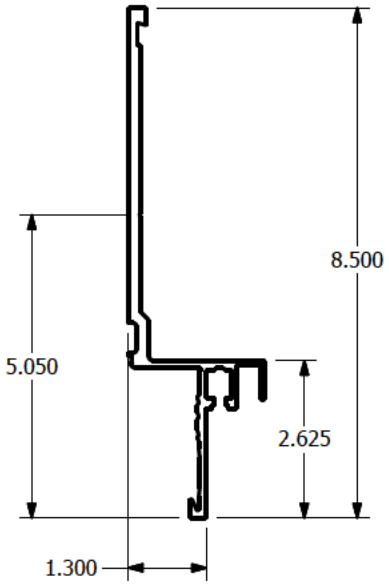

3

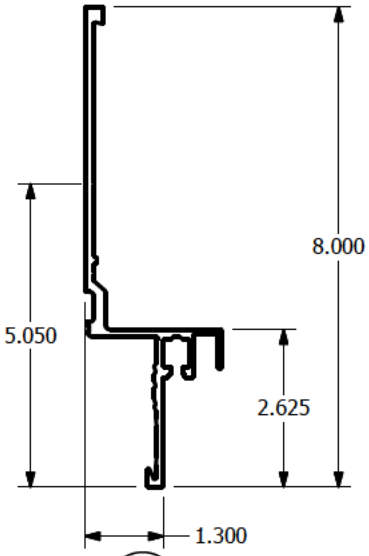

4

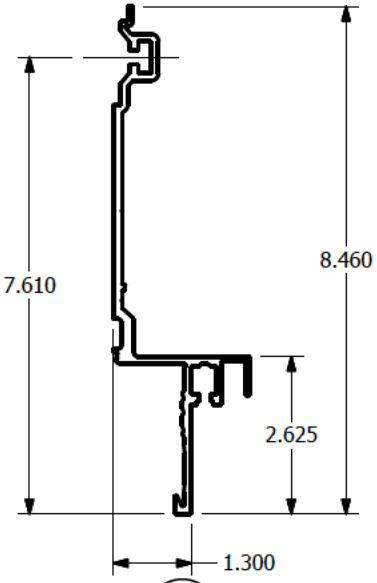

5

[redacted]

TOLERANCES UNLESS OTHERWISE SPECIFIED		
FRACTIONS:	±1/32	
0.0:	±0.1	
0.00:	±0.03	
0.000:	±0.010	
ANGLES:	±0.5°	
OTHER: SEE DOC. QM5000.01A		

THIS DRAWING IS THE PROPERTY OF NORTEK AIR SOLUTIONS CLEANPAK AND CAN NOT BE REPRODUCED IN WHOLE OR IN PART, NOR DELIVERED TO OTHERS WITHOUT THE EXPRESS WRITTEN PERMISSION OF NORTEK AIR SOLUTIONS

DRAWN BY:

ISSUED ON: 10/2/2012

CHECKED BY:

PART NO.:

3rd ANGLE PROJECTION

JOB NO.:

FILE NAME: 2.6BottomLoad.idw


REV: 1

SHEET 4 OF 46

CLEANPAK®
19855 SW 124th AVE.
TUALATIN, OR 97062
Phone (503) 639-0113
Fax (503) 692-0958


2.6 Bottom Load Grid

Extrusion Profiles

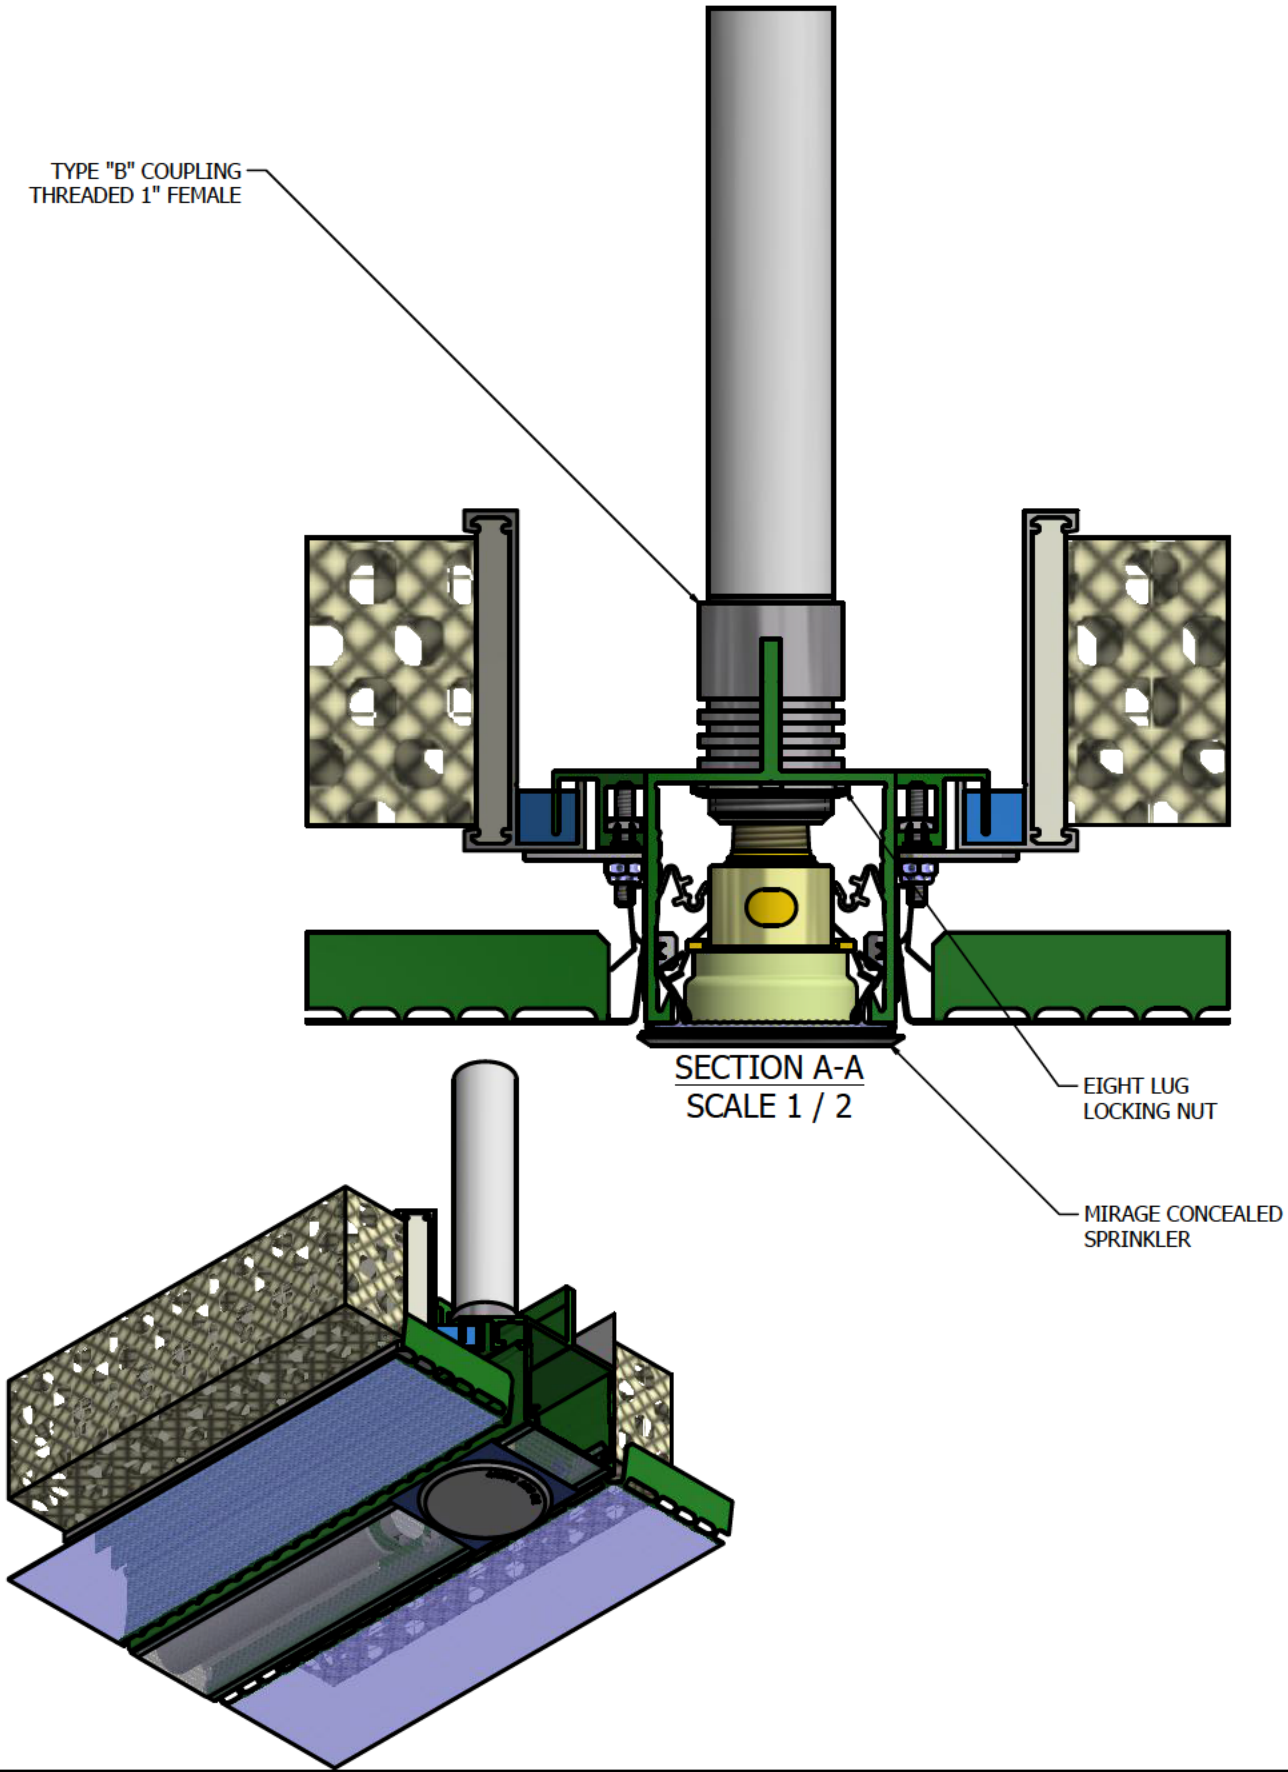


SECTION A-A
SCALE 1 / 2

TOLERANCES UNLESS OTHERWISE SPECIFIED FRACTIONS: ±1/32 0.0: ±0.1 0.00: ±0.03 0.000: ±0.010 ANGLES: ±0.5° OTHER: SEE DOC. QMS000.01A	THIS DRAWING IS THE PROPERTY OF NORTEK AIR SOLUTIONS CLEANPAK AND CAN NOT BE REPRODUCED IN WHOLE OR IN PART, NOR DELIVERED TO OTHERS WITHOUT THE EXPRESS WRITTEN PERMISSION OF NORTEK AIR SOLUTIONS	DRAWN BY: ISSUED ON: 10/2/2012 CHECKED BY: PART NO.:	3rd ANGLE PROJECTION JOB NO.: FILE NAME: 2.6BottomLoad.idw	CLEANPAK® 19855 SW 124th AVE. TUALATIN, OR 97062 Phone (503) 639-0113 Fax (503) 692-0958 2.6 Bottom Load Grid Sprinkler Concealed Hard Piped Type "B" Coupling REV: 1 SHEET 5 OF 46

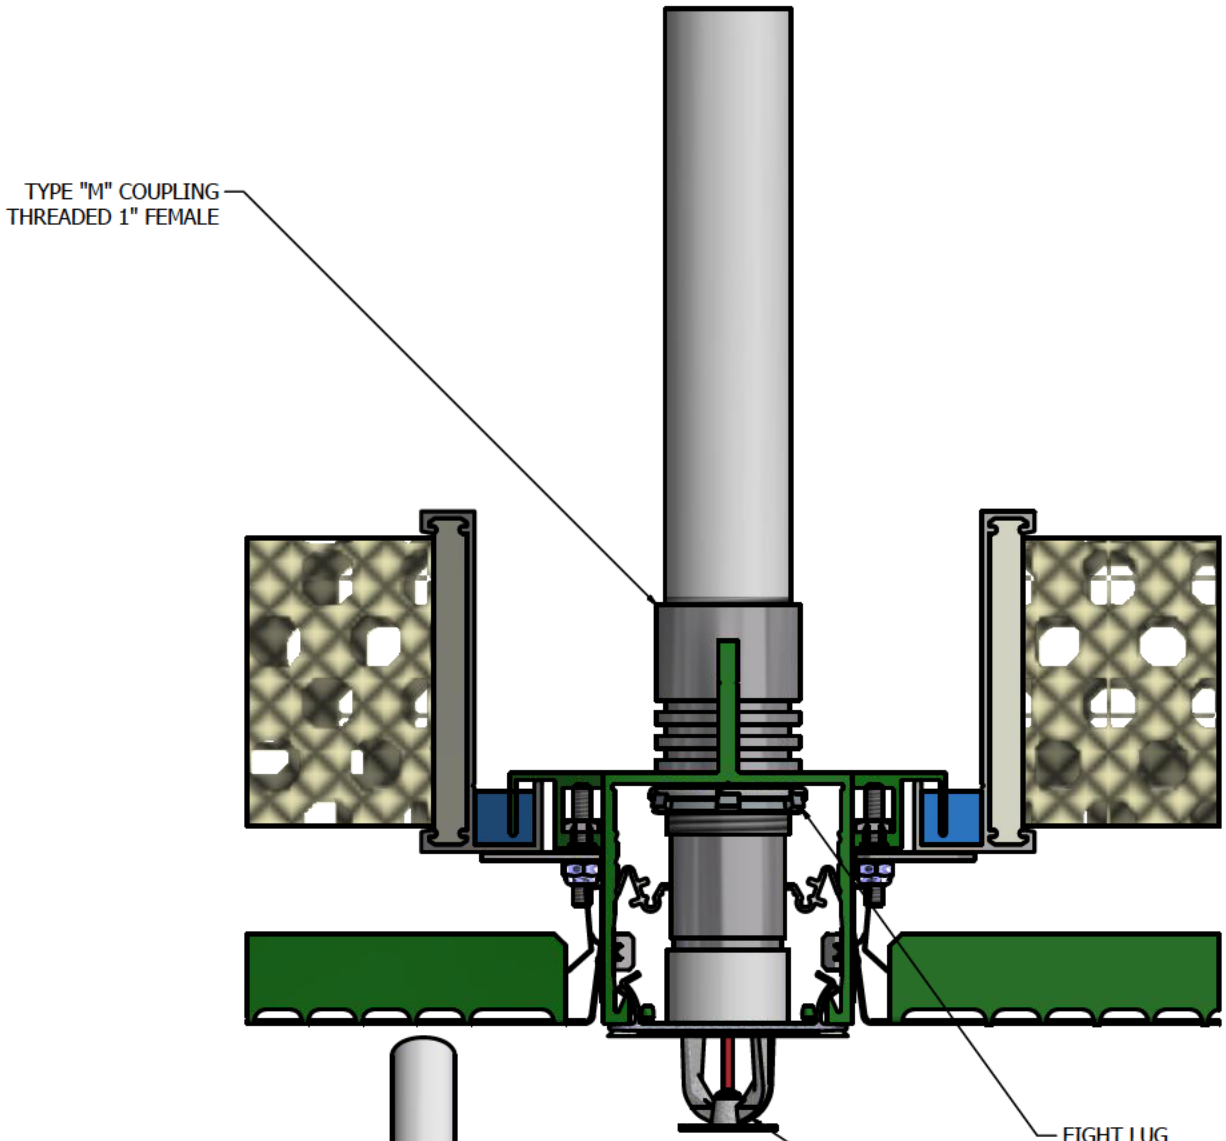

SECTION B-B
SCALE 1 / 2

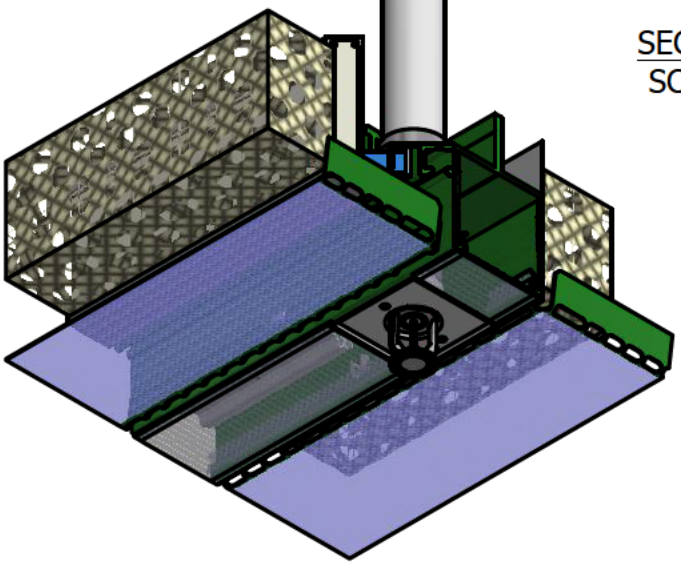

TOLERANCES	
UNLESS OTHERWISE SPECIFIED	
FRACTIONS:	±1/32
0.0:	±0.1
0.00:	±0.03
0.000:	±0.010
ANGLES:	±0.5°
OTHER:	
SEE DOC. QMS000.01A	

THIS DRAWING IS THE PROPERTY OF NORTEK AIR SOLUTIONS CLEANPAK AND CAN NOT BE REPRODUCED IN WHOLE OR IN PART, NOR DELIVERED TO OTHERS WITHOUT THE EXPRESS WRITTEN PERMISSION OF NORTEK AIR SOLUTIONS

DRAWN BY:

ISSUED ON: 10/2/2012

CHECKED BY:

PART NO.:

3rd ANGLE PROJECTION

JOB NO.:


FILE NAME: 2.6BottomLoad.idw

CLEANPAK®
19855 SW 124th AVE.
TUALATIN, OR 97062
Phone (503) 639-0113
Fax (503) 692-0958


2.6 Bottom Load Grid


Sprinkler Pendant Hard Piped
Type "M" Threaded Coupling

REV: 1

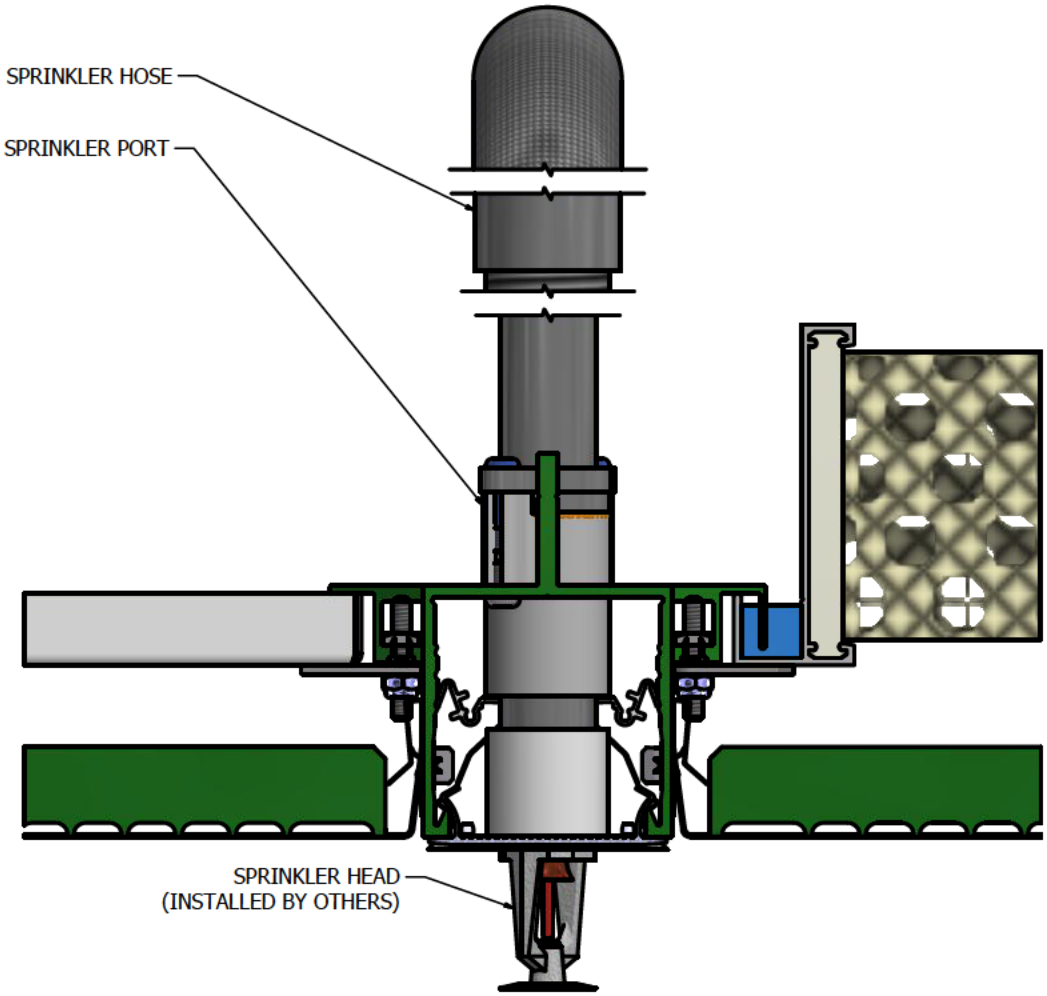


SECTION C-C
SCALE 1 / 2

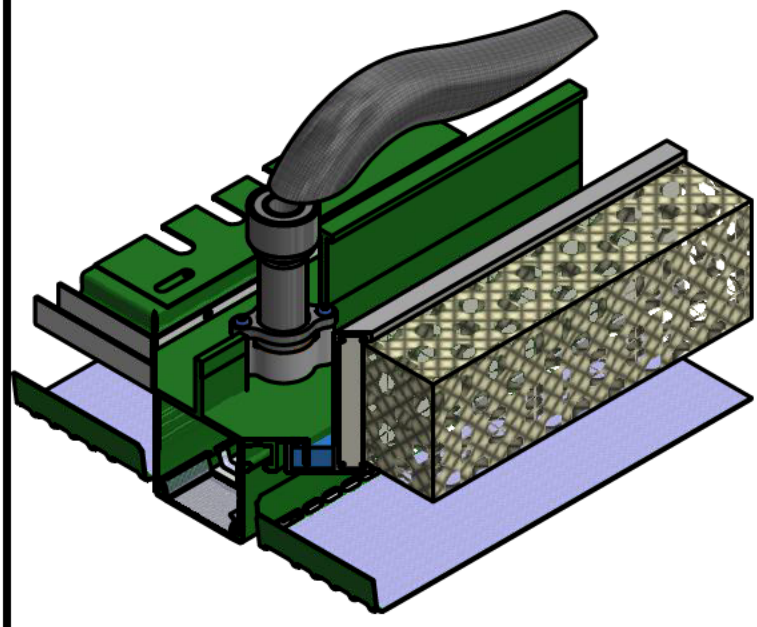

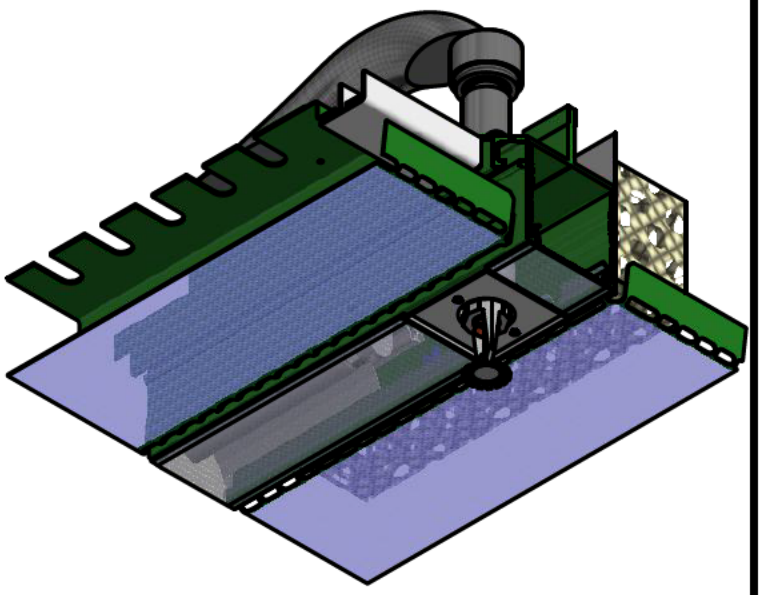



TOLERANCES UNLESS OTHERWISE SPECIFIED FRACTIONS: ±1/32 0.0: ±0.1 0.00: ±0.03 0.000: ±0.010 ANGLES: ±0.5° OTHER: SEE DOC. QMS000.01A	THIS DRAWING IS THE PROPERTY OF NORTEK AIR SOLUTIONS CLEANPAK AND CAN NOT BE REPRODUCED IN WHOLE OR IN PART, NOR DELIVERED TO OTHERS WITHOUT THE EXPRESS WRITTEN PERMISSION OF NORTEK AIR SOLUTIONS	DRAWN BY: ISSUED ON: 10/2/2012 CHECKED BY: PART NO.:	3rd ANGLE PROJECTION JOB NO.:	CLEANPAK® 19855 SW 124th AVE. TUALATIN, OR 97062 Phone (503) 639-0113 Fax (503) 692-0958	2.6 Bottom Load Grid Sprinkler Flexible Hose
			FILE NAME: 2.6BottomLoad.idw	REV: 1	SHEET 7 OF 46

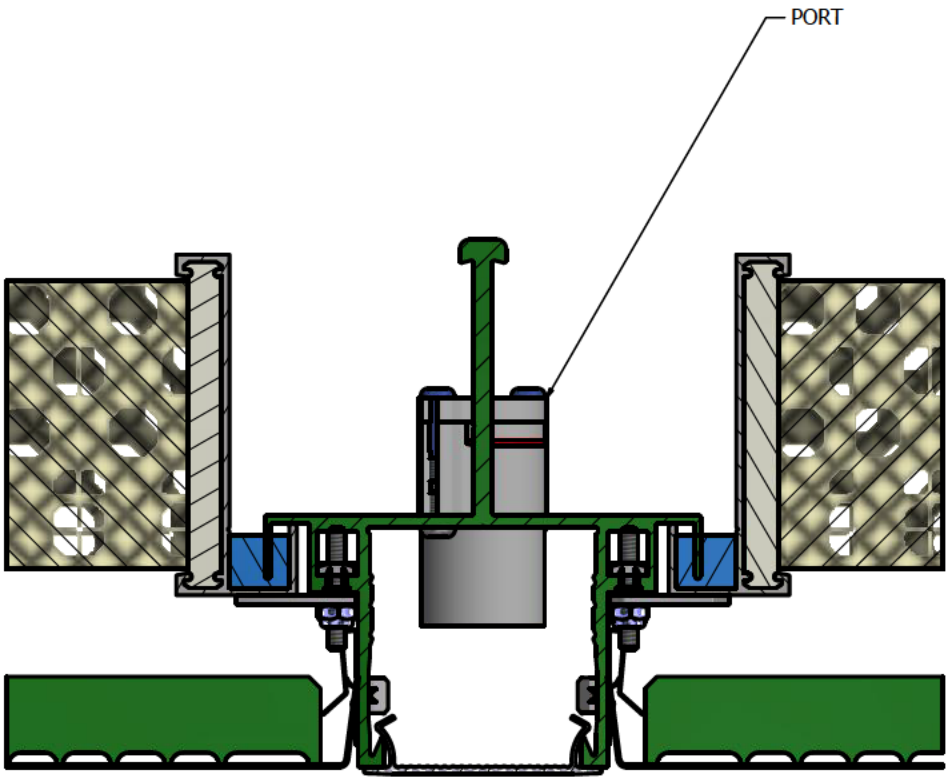

SECTION D-D
SCALE 1 / 2


TOLERANCES UNLESS OTHERWISE SPECIFIED FRACTIONS: ±1/32 0.0: ±0.1 0.00: ±0.03 0.000: ±0.010 ANGLES: ±0.5° OTHER: SEE DOC. QMS000.01A	THIS DRAWING IS THE PROPERTY OF NORTEK AIR SOLUTIONS CLEANPAK AND CAN NOT BE REPRODUCED IN WHOLE OR IN PART, NOR DELIVERED TO OTHERS WITHOUT THE EXPRESS WRITTEN PERMISSION OF NORTEK AIR SOLUTIONS	DRAWN BY: ISSUED ON: 10/2/2012 CHECKED BY: PART NO.:	3rd ANGLE PROJECTION JOB NO.:	CLEANPAK® 19855 SW 124th AVE. TUALATIN, OR 97062 Phone (503) 639-0113 Fax (503) 692-0958	2.6 Bottom Load Grid Port
			FILE NAME: 2.6BottomLoad.idw	REV: 1	SHEET 8 OF 46

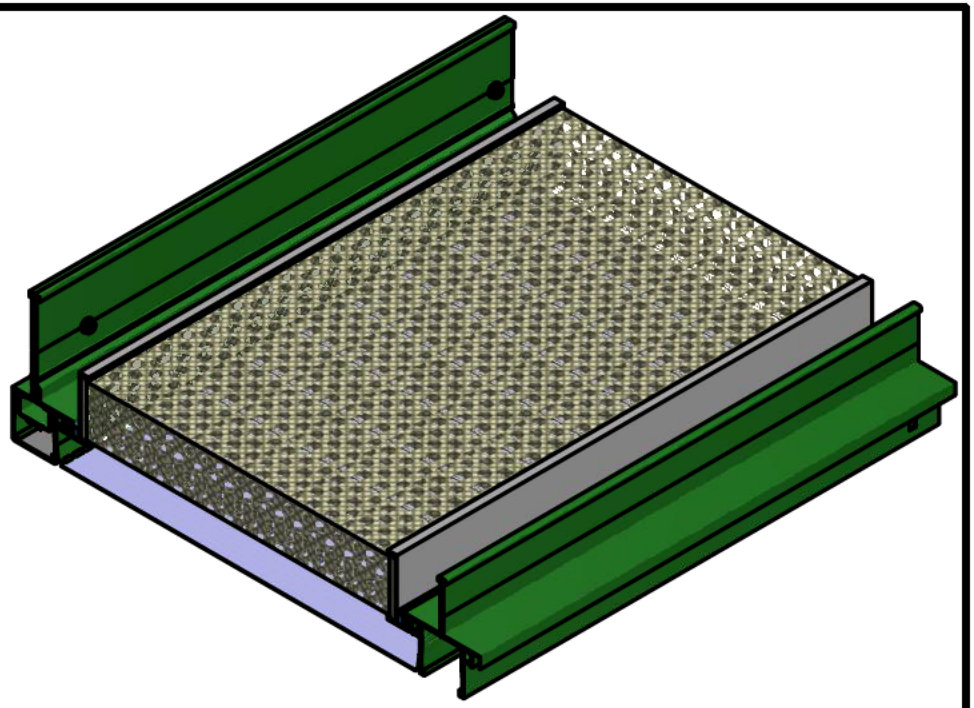


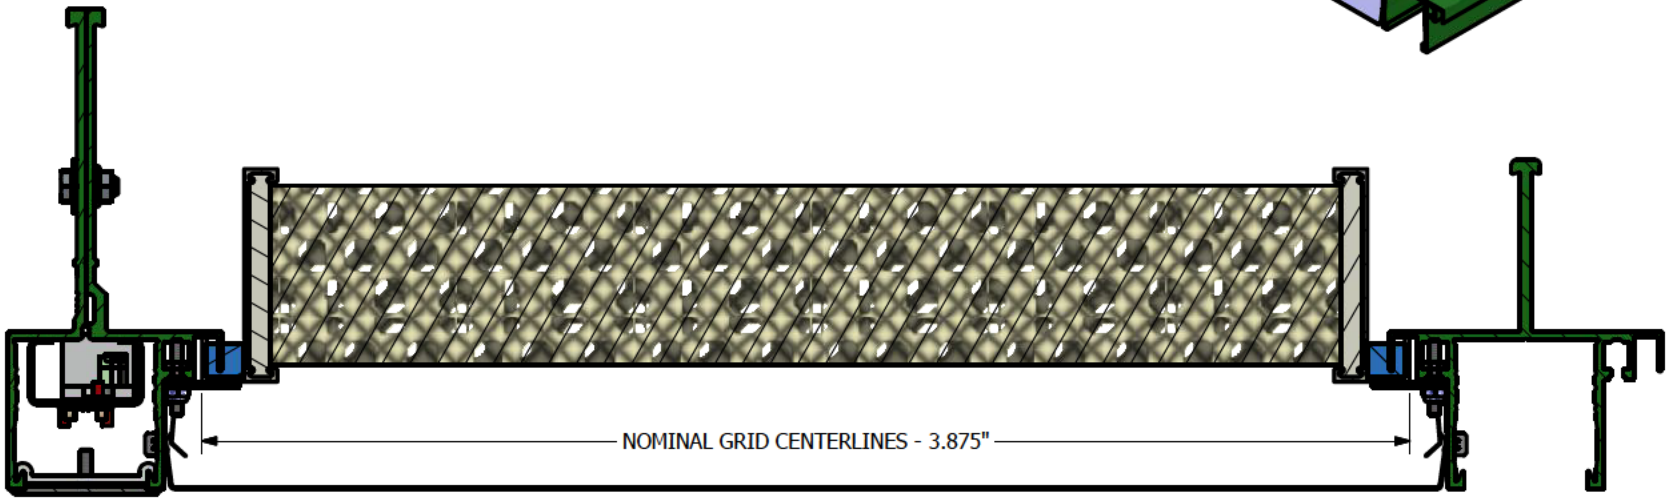

SECTION E-E
SCALE 5/16


TOLERANCES UNLESS OTHERWISE SPECIFIED		THIS DRAWING IS THE PROPERTY OF NORTEK AIR SOLUTIONS CLEANPAK AND CAN NOT BE REPRODUCED IN WHOLE OR IN PART, NOR DELIVERED TO OTHERS WITHOUT THE EXPRESS WRITTEN PERMISSION OF NORTEK AIR SOLUTIONS	DRAWN BY:	3rd ANGLE PROJECTION	CLEANPAK® 19855 SW 124th AVE. TUALATIN, OR 97062 Phone (503) 639-0113 Fax (503) 692-0958	
FRACTIONS:	±1/32		ISSUED ON: 10/2/2012		2.6 Bottom Load Grid	
0.0:	±0.1		CHECKED BY:		Filter Bottom Load Plenum Style	
0.00:	±0.03			JOB NO.:		
0.000:	±0.010		PART NO.:	FILE NAME: 2.6BottomLoad.idw	REV: 1	SHEET 9 OF 46
ANGLES:	±0.5°					
OTHER: SEE DOC. QM5000.01A						

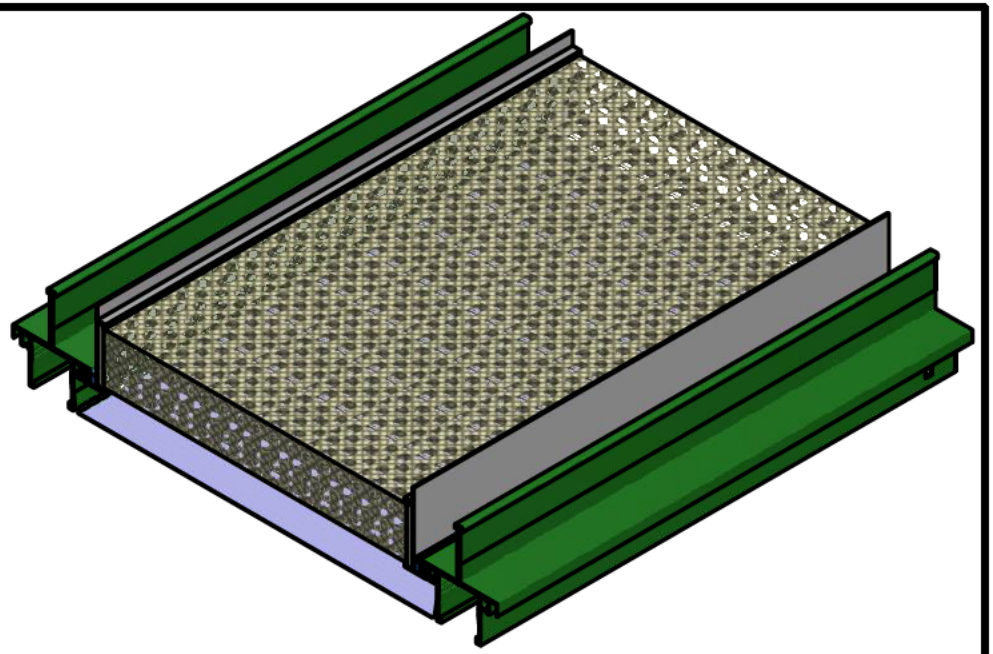


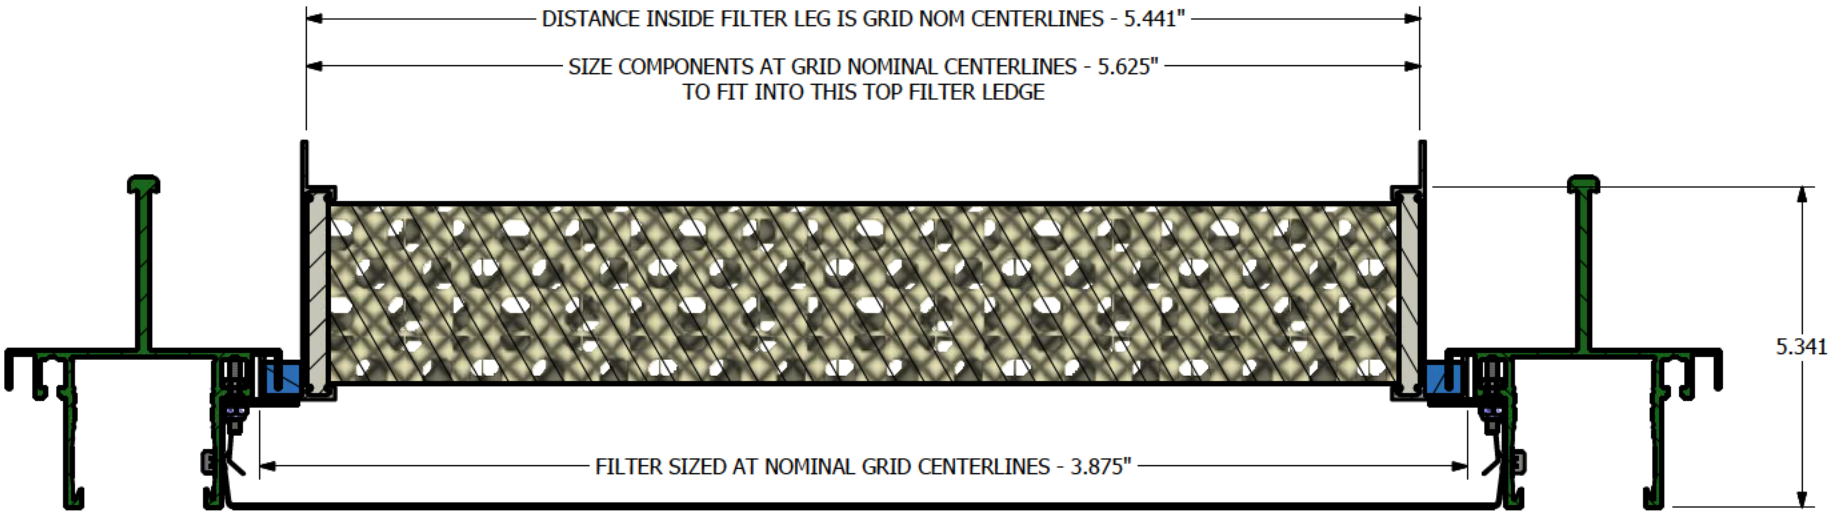

SECTION F-F
SCALE 5/16


TOLERANCES UNLESS OTHERWISE SPECIFIED		THIS DRAWING IS THE PROPERTY OF NORTEK AIR SOLUTIONS CLEANPAK AND CAN NOT BE REPRODUCED IN WHOLE OR IN PART, NOR DELIVERED TO OTHERS WITHOUT THE EXPRESS WRITTEN PERMISSION OF NORTEK AIR SOLUTIONS	DRAWN BY:	3rd ANGLE PROJECTION	CLEANPAK® 19855 SW 124th AVE. TUALATIN, OR 97062 Phone (503) 639-0113 Fax (503) 692-0958	
FRACTIONS:	±1/32		ISSUED ON: 10/2/2012		2.6 Bottom Load Grid	
0.0:	±0.1		CHECKED BY:		Filter Bottom Load Plenum Style w/ Top Flange	
0.00:	±0.03			JOB NO.:		
0.000:	±0.010		PART NO.:	FILE NAME: 2.6BottomLoad.idw	REV: 1	SHEET 10 OF 46
ANGLES:	±0.5°					
OTHER: SEE DOC. QM5000.01A						

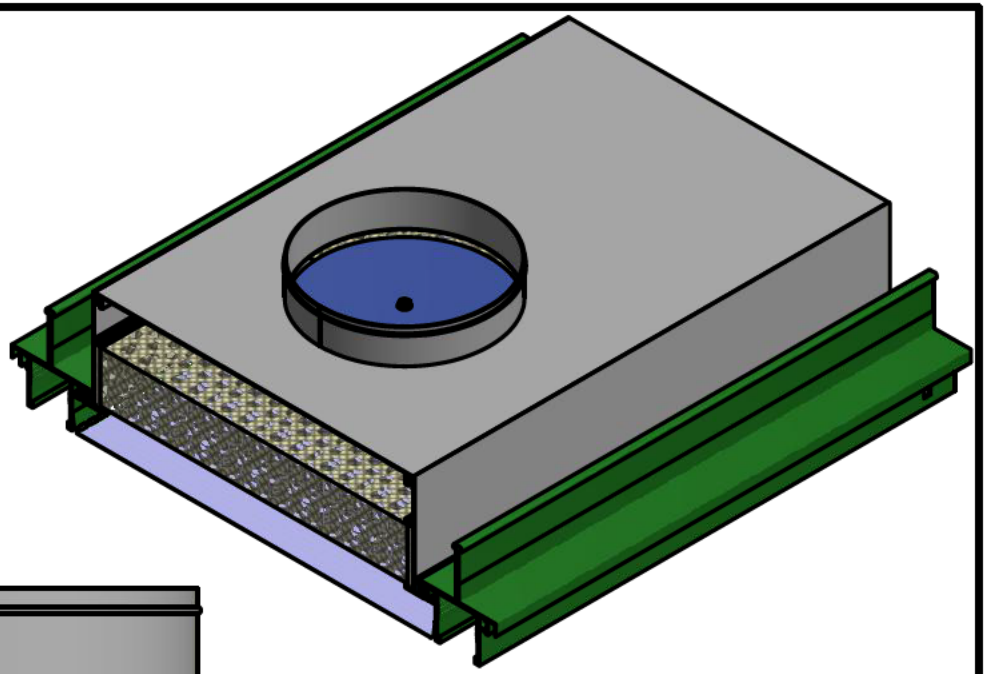


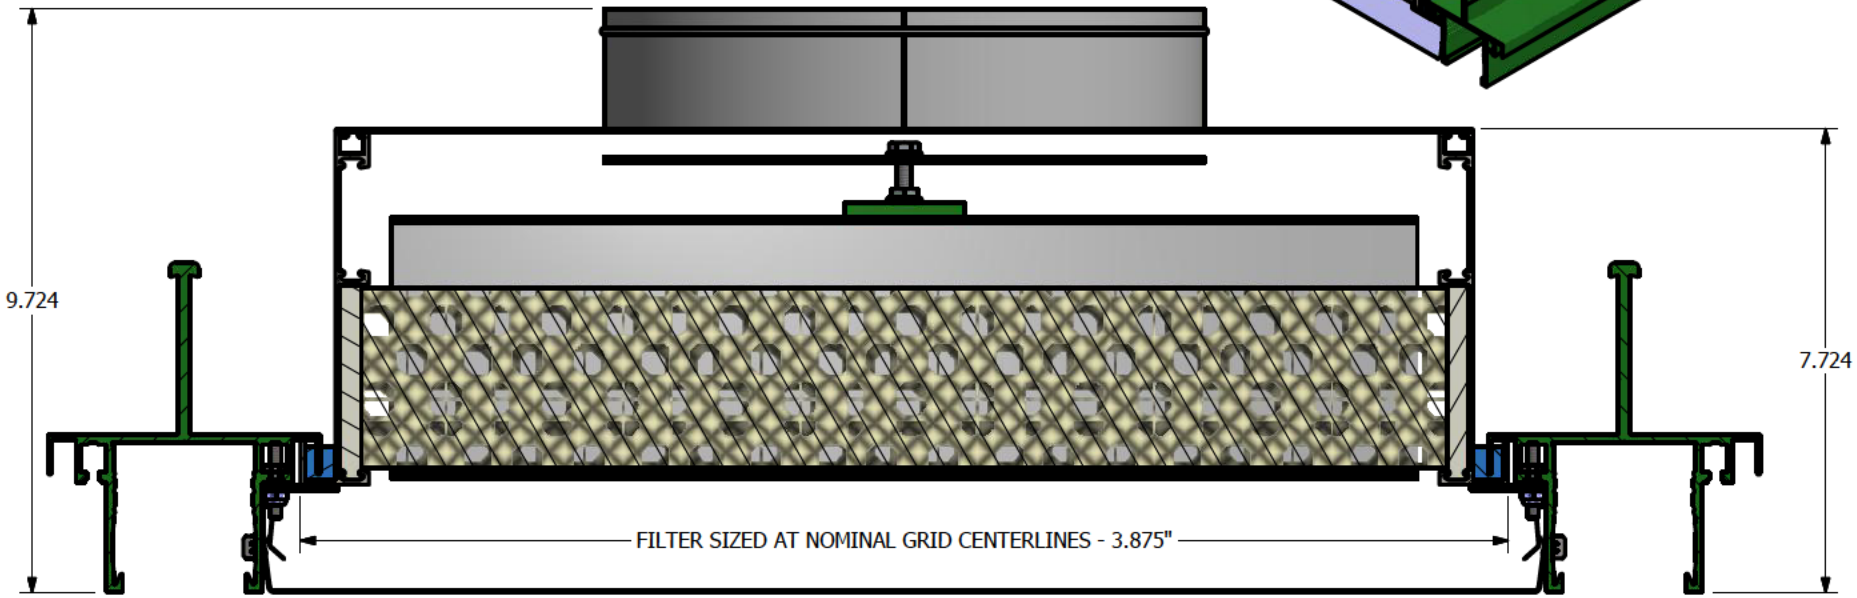

SECTION G-G
SCALE 5/16

TOLERANCES UNLESS OTHERWISE SPECIFIED FRACTIONS: ±1/32 0.0: ±0.1 0.00: ±0.03 0.000: ±0.010 ANGLES: ±0.5° OTHER: SEE DOC. QM5000.01A	THIS DRAWING IS THE PROPERTY OF NORTEK AIR SOLUTIONS CLEANPAK AND CAN NOT BE REPRODUCED IN WHOLE OR IN PART, NOR DELIVERED TO OTHERS WITHOUT THE EXPRESS WRITTEN PERMISSION OF NORTEK AIR SOLUTIONS	DRAWN BY: ISSUED ON: 10/2/2012 CHECKED BY: PART NO.:	3rd ANGLE PROJECTION JOB NO.:	CLEANPAK® 19855 SW 124th AVE. TUALATIN, OR 97062 Phone (503) 639-0113 Fax (503) 692-0958 2.6 Bottom Load Grid Filter Bottom Load Terminal Ducted Filter Style
			FILE NAME: 2.6BottomLoad.idw	REV: 1 SHEET 11 OF 46

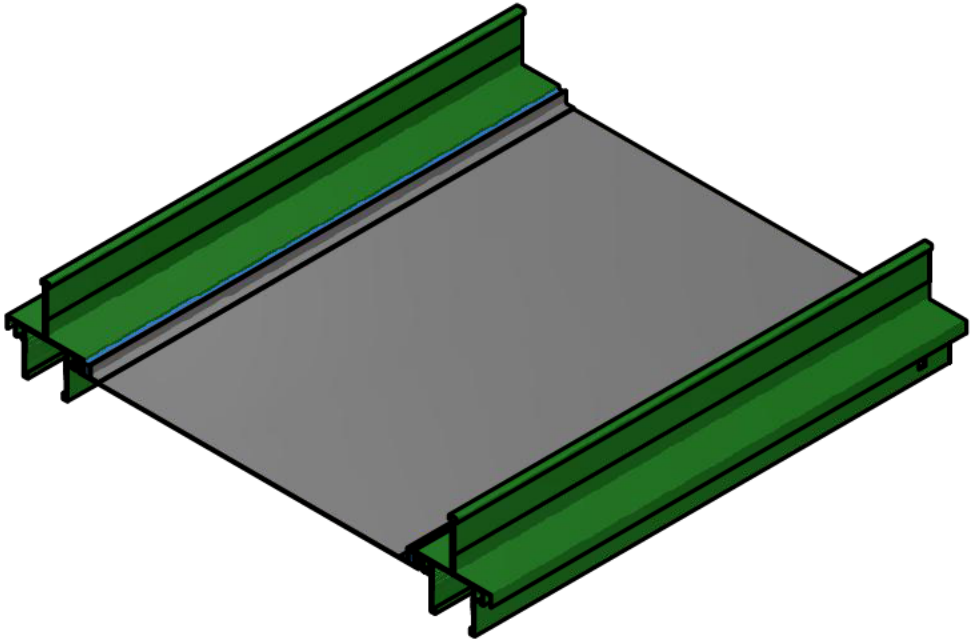

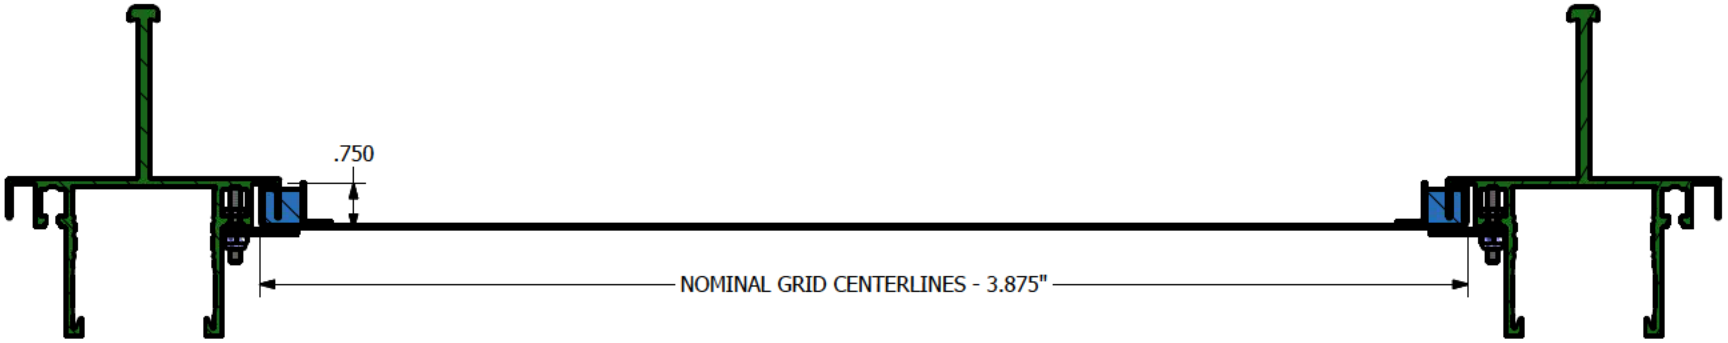


SECTION H-H
SCALE 5/16

TOLERANCES UNLESS OTHERWISE SPECIFIED FRACTIONS: ±1/32 0.0: ±0.1 0.00: ±0.03 0.000: ±0.010 ANGLES: ±0.5° OTHER: SEE DOC. QM5000.01A	THIS DRAWING IS THE PROPERTY OF NORTEK AIR SOLUTIONS CLEANPAK AND CAN NOT BE REPRODUCED IN WHOLE OR IN PART, NOR DELIVERED TO OTHERS WITHOUT THE EXPRESS WRITTEN PERMISSION OF NORTEK AIR SOLUTIONS	DRAWN BY: ISSUED ON: 10/2/2012 CHECKED BY: PART NO.:	3rd ANGLE PROJECTION JOB NO.:	CLEANPAK® 19855 SW 124th AVE. TUALATIN, OR 97062 Phone (503) 639-0113 Fax (503) 692-0958

2.6 Bottom Load Grid


Bottom Load Blank Pan Gel

FILE NAME: 2.6BottomLoad.idw | REV: 1 | SHEET 12 OF 46

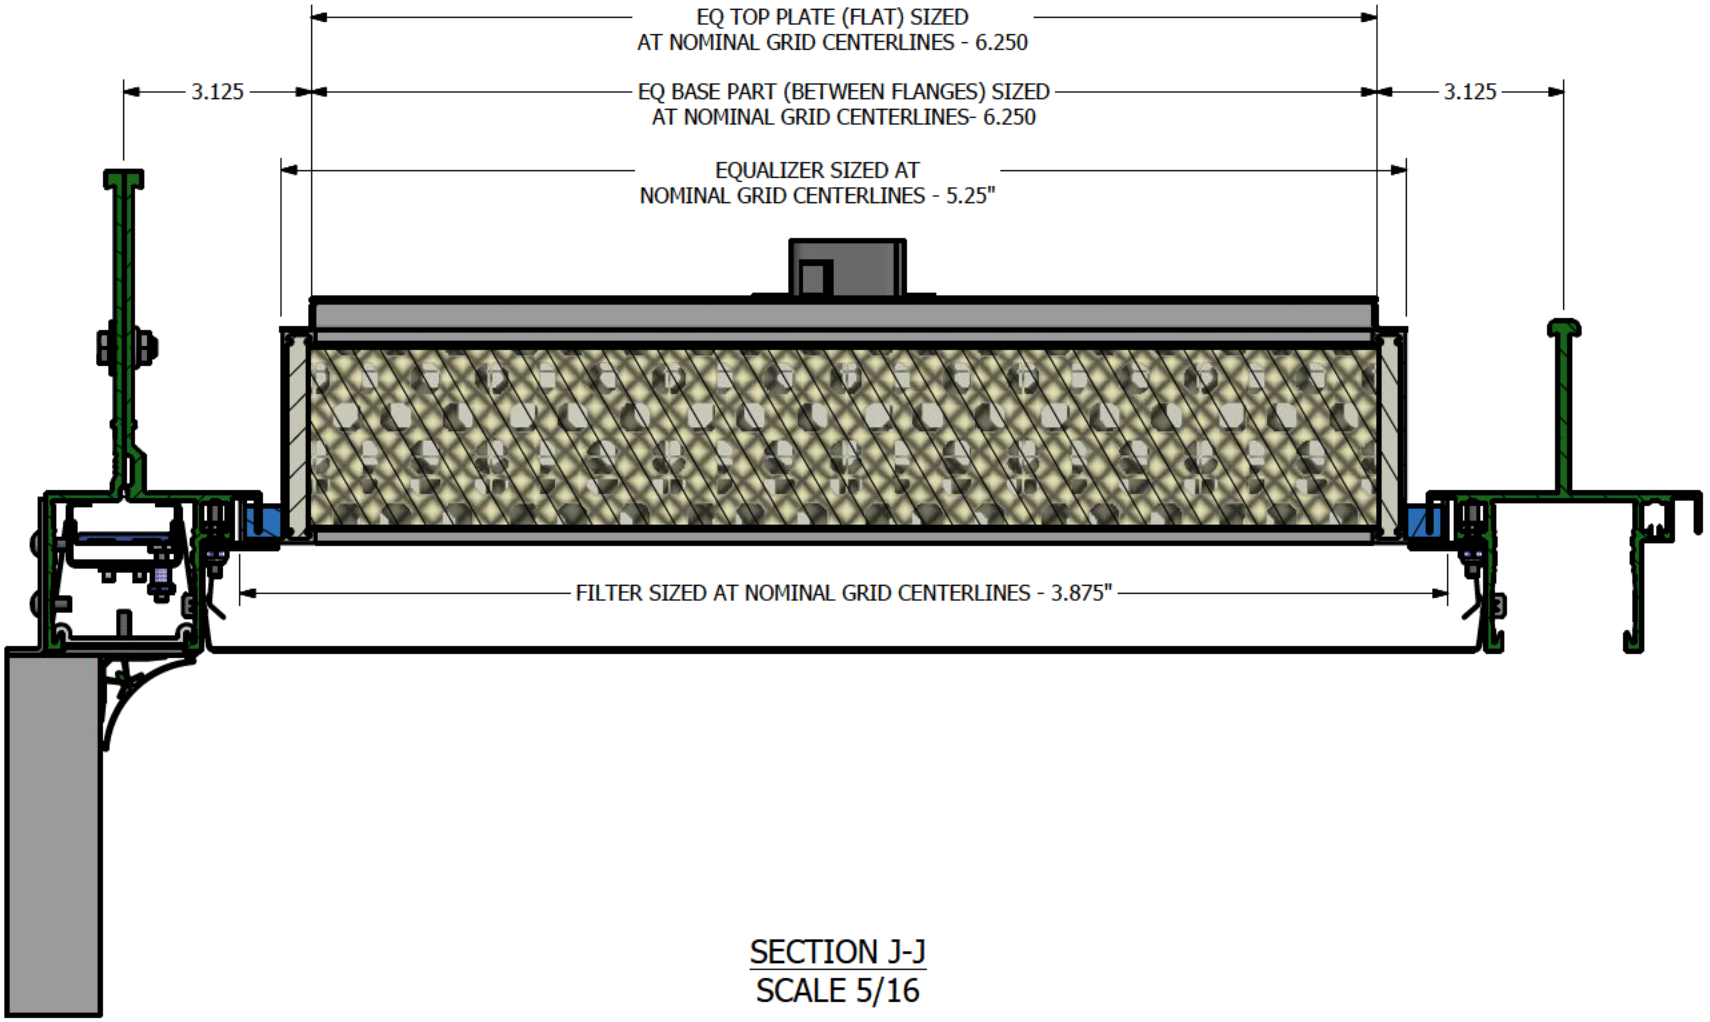


SECTION J-J
SCALE 5/16

TOLERANCES UNLESS OTHERWISE SPECIFIED FRACTIONS: ±1/32 0.0: ±0.1 0.00: ±0.03 0.000: ±0.010 ANGLES: ±0.5° OTHER: SEE DOC. QM5000.01A	THIS DRAWING IS THE PROPERTY OF NORTEK AIR SOLUTIONS CLEANPAK AND CAN NOT BE REPRODUCED IN WHOLE OR IN PART, NOR DELIVERED TO OTHERS WITHOUT THE EXPRESS WRITTEN PERMISSION OF NORTEK AIR SOLUTIONS	DRAWN BY: ISSUED ON: 10/2/2012 CHECKED BY: PART NO.:	3rd ANGLE PROJECTION JOB NO.:	CLEANPAK® 19855 SW 124th AVE. TUALATIN, OR 97062 Phone (503) 639-0113 Fax (503) 692-0958	2.6 Bottom Load Grid Equalizer on Bottom Load Plenum Filter
			FILE NAME: 2.6BottomLoad.idw	REV: 1	SHEET 13 OF 46

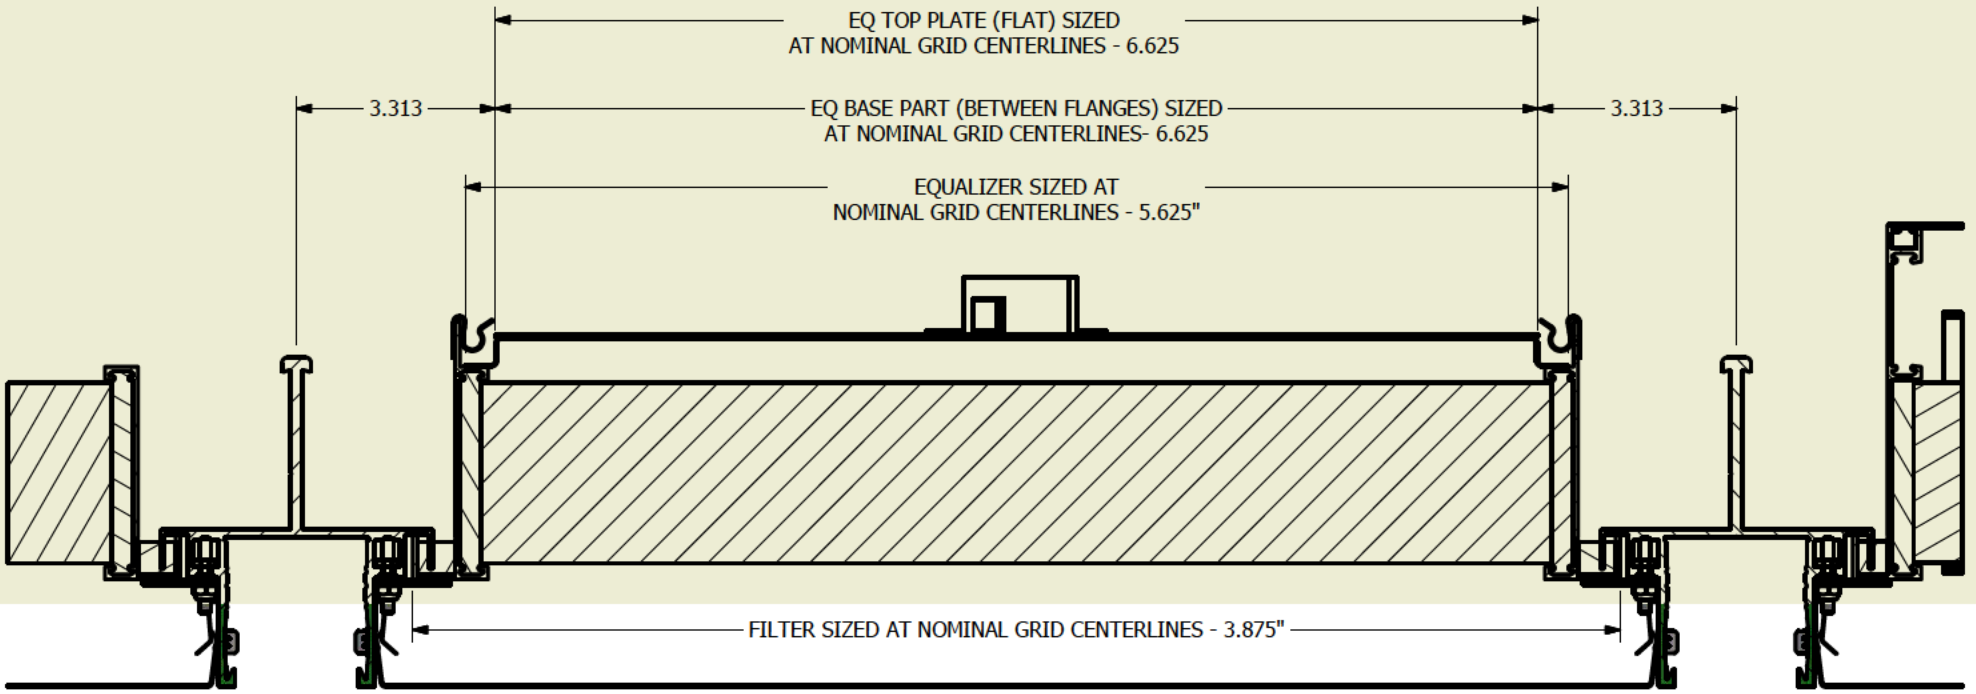


SECTION Y-Y
SCALE 5/16

TOLERANCES UNLESS OTHERWISE SPECIFIED FRACTIONS: ±1/32 0.0: ±0.1 0.00: ±0.03 0.000: ±0.010 ANGLES: ±0.5° OTHER: SEE DOC. QM5000.01A	THIS DRAWING IS THE PROPERTY OF NORTEK AIR SOLUTIONS CLEANPAK AND CAN NOT BE REPRODUCED IN WHOLE OR IN PART, NOR DELIVERED TO OTHERS WITHOUT THE EXPRESS WRITTEN PERMISSION OF NORTEK AIR SOLUTIONS	DRAWN BY: ISSUED ON: 10/2/2012 CHECKED BY: PART NO.:	3rd ANGLE PROJECTION JOB NO.:	CLEANPAK® 19855 SW 124th AVE. TUALATIN, OR 97062 Phone (503) 639-0113 Fax (503) 692-0958	2.6 Bottom Load Grid Equalizer Removeable on Bottom Load Plenum Style Filter w/ Top Flange
			FILE NAME: 2.6BottomLoad.idw	REV: 1	SHEET 14 OF 46

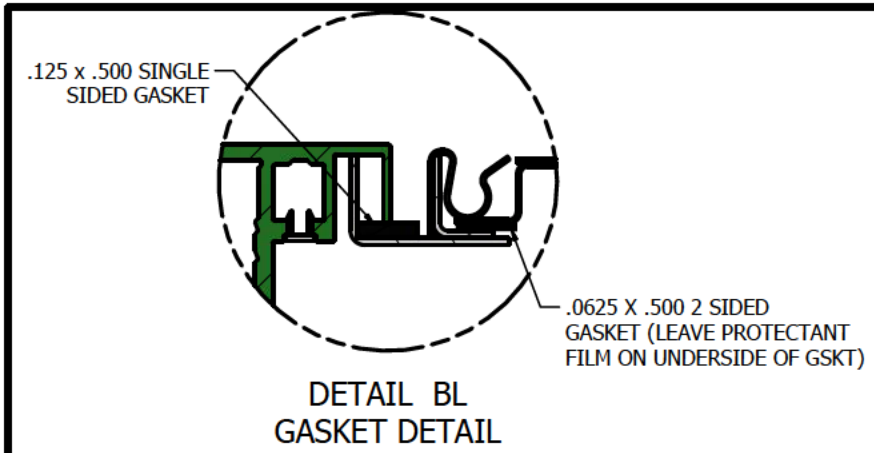



DETAIL BL
GASKET DETAIL

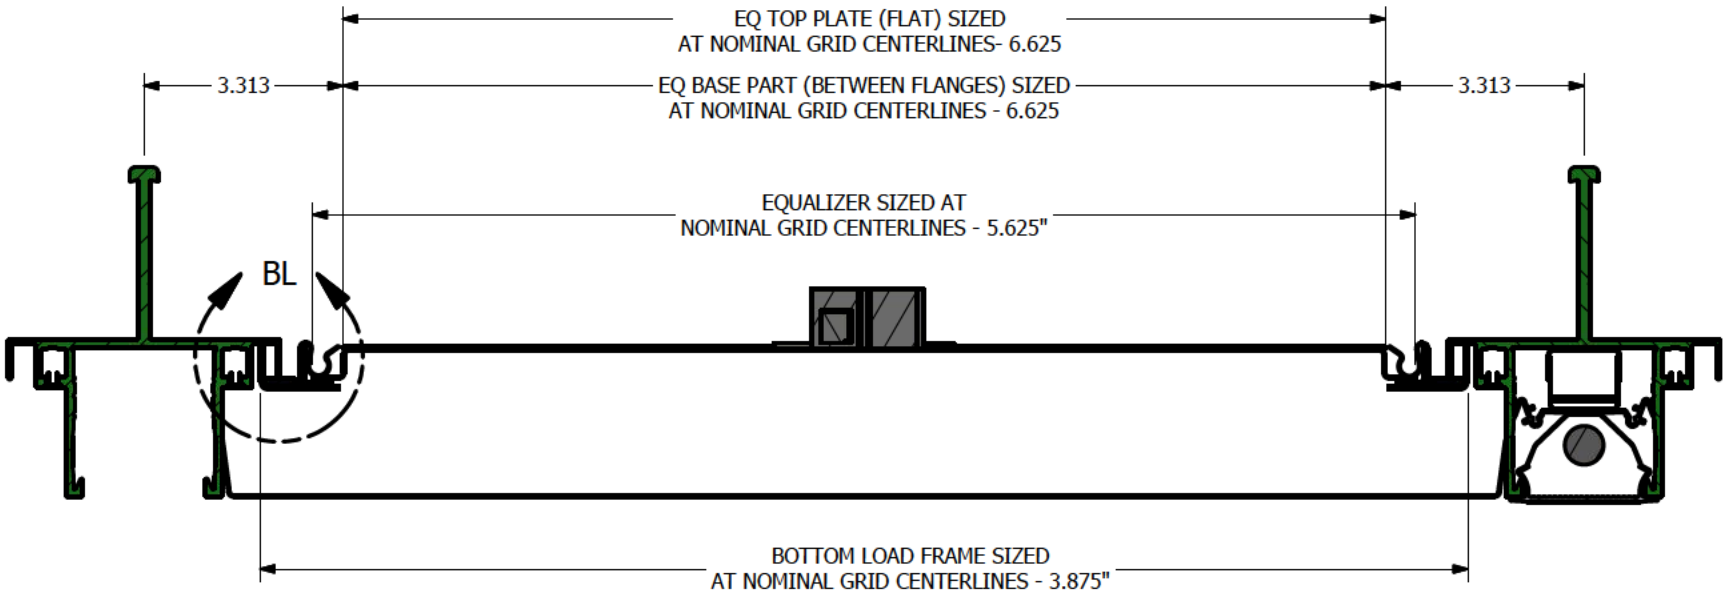

SECTION BK-BK
SCALE 5/16

TOLERANCES UNLESS OTHERWISE SPECIFIED FRACTIONS: ±1/32 0.0: ±0.1 0.00: ±0.03 0.000: ±0.010 ANGLES: ±0.5° OTHER: SEE DOC. QM5000.01A		DRAWN BY: ISSUED ON: 10/2/2012 CHECKED BY: PART NO.:	3rd ANGLE PROJECTION JOB NO.:	19855 SW 124th AVE. TUALATIN, OR 97062 Phone (503) 639-0113 Fax (503) 692-0958 2.6 BOTTOM LOAD GRID EQUALIZER REMOVEABLE ON BOTTOM LOAD FRAME W/ CLIPS & GASKET
			FILE NAME: 2.6BottomLoad.idw	REV: 1 SHEET 15 OF 46

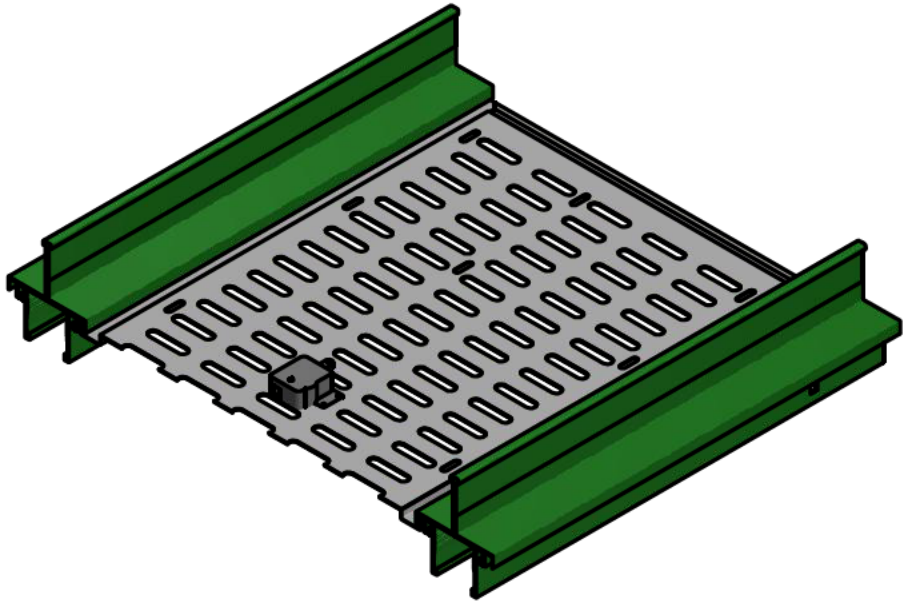

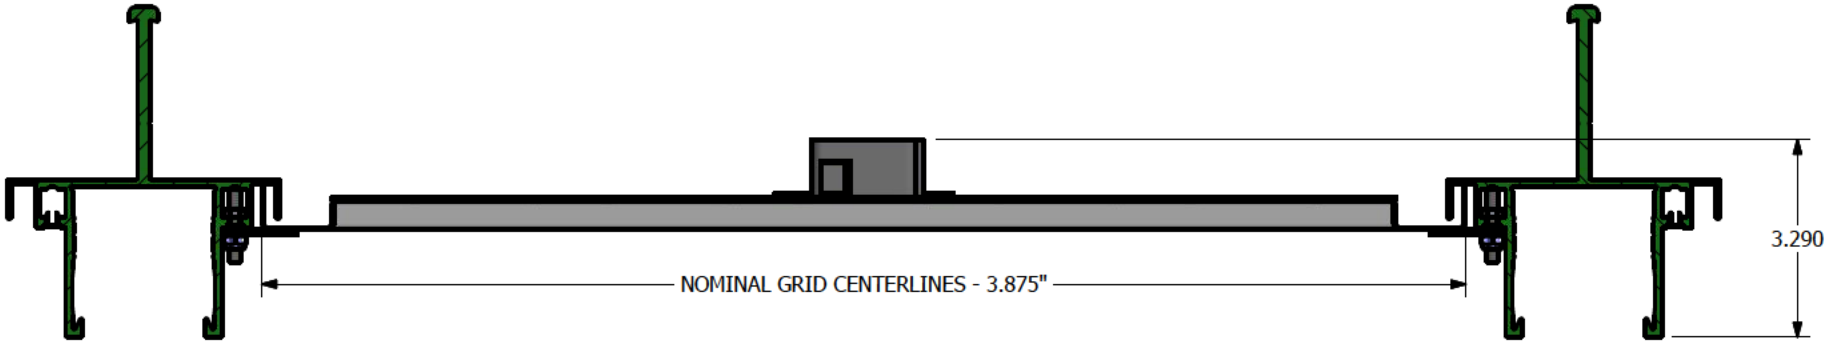


SECTION K-K
SCALE 5/16


TOLERANCES UNLESS OTHERWISE SPECIFIED FRACTIONS: ±1/32 0.0: ±0.1 0.00: ±0.03 0.000: ±0.010 ANGLES: ±0.5° OTHER: SEE DOC. QM5000.01A	THIS DRAWING IS THE PROPERTY OF NORTEK AIR SOLUTIONS CLEANPAK AND CAN NOT BE REPRODUCED IN WHOLE OR IN PART, NOR DELIVERED TO OTHERS WITHOUT THE EXPRESS WRITTEN PERMISSION OF NORTEK AIR SOLUTIONS	DRAWN BY: ISSUED ON: 10/2/2012 CHECKED BY: PART NO.:	3rd ANGLE PROJECTION JOB NO.:	CLEANPAK® 19855 SW 124th AVE. TUALATIN, OR 97062 Phone (503) 639-0113 Fax (503) 692-0958

2.6 Bottom Load Grid

Equalizer in Grid
Non-Filtered Application

FILE NAME: 2.6BottomLoad.idw | REV: 1 | SHEET 16 OF 46

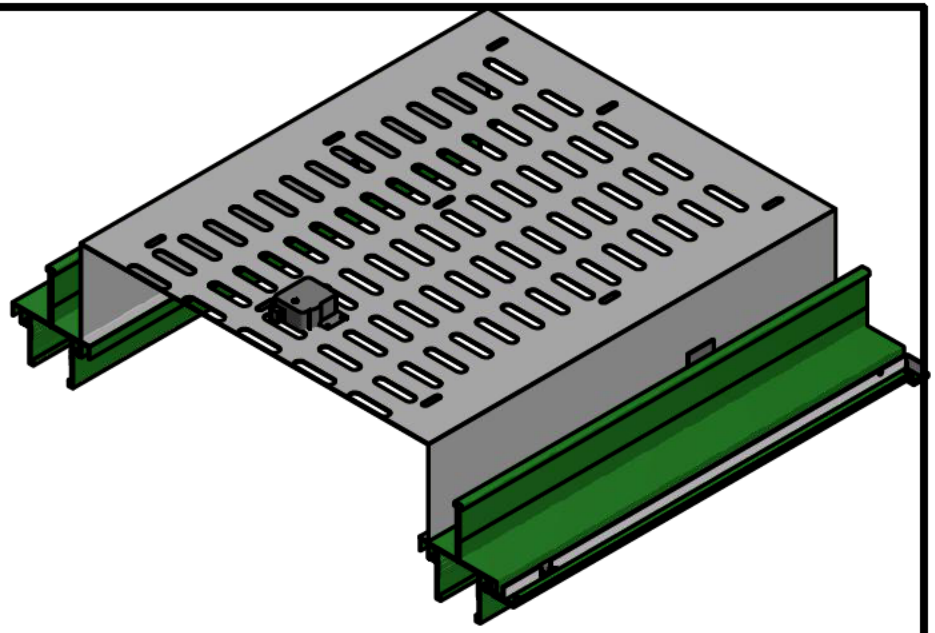

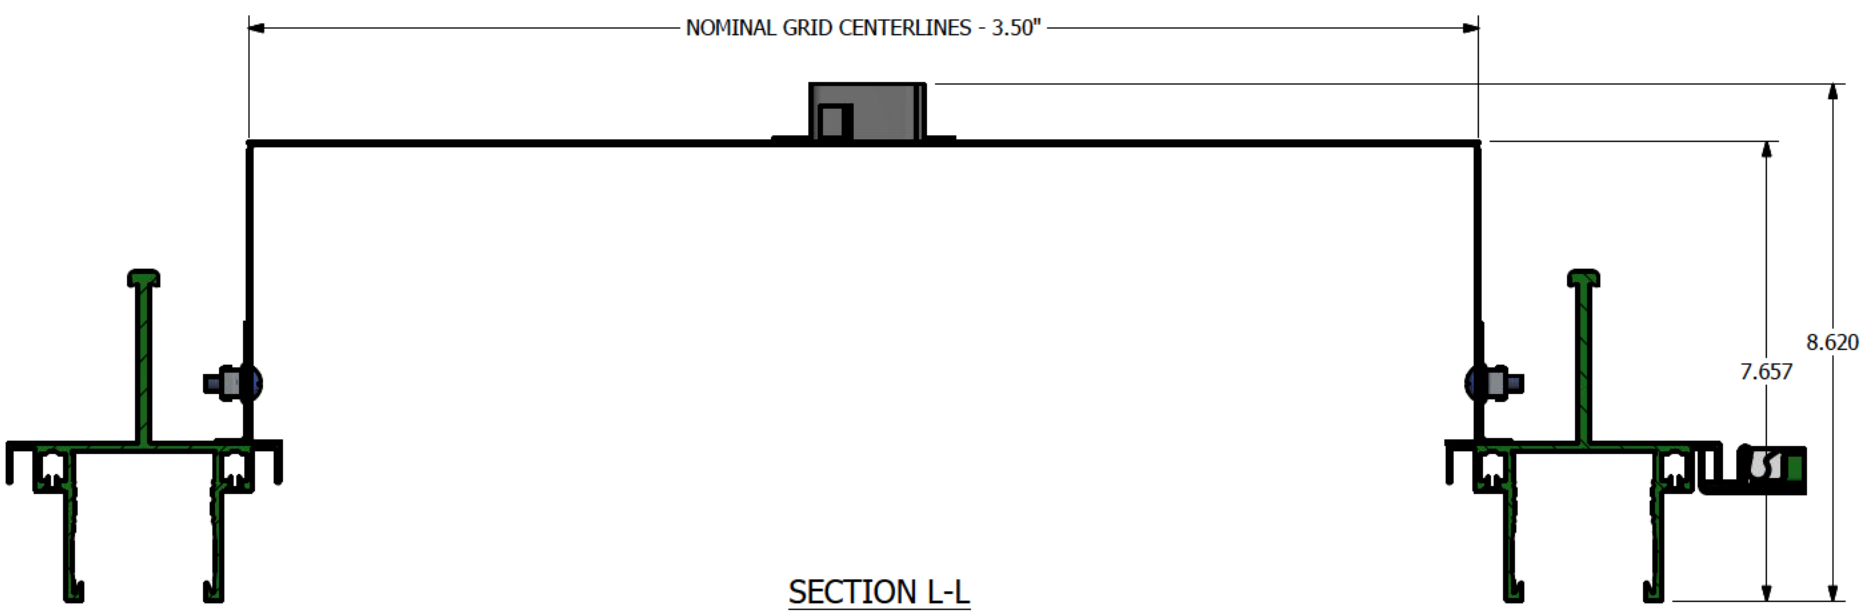


SECTION L-L
SCALE 5/16


TOLERANCES UNLESS OTHERWISE SPECIFIED FRACTIONS: ±1/32 0.0: ±0.1 0.00: ±0.03 0.000: ±0.010 ANGLES: ±0.5° OTHER: SEE DOC. QM5000.01A	THIS DRAWING IS THE PROPERTY OF NORTEK AIR SOLUTIONS CLEANPAK AND CAN NOT BE REPRODUCED IN WHOLE OR IN PART, NOR DELIVERED TO OTHERS WITHOUT THE EXPRESS WRITTEN PERMISSION OF NORTEK AIR SOLUTIONS	DRAWN BY: ISSUED ON: 10/2/2012 CHECKED BY: PART NO.:	3rd ANGLE PROJECTION JOB NO.:	CLEANPAK® 19855 SW 124th AVE. TUALATIN, OR 97062 Phone (503) 639-0113 Fax (503) 692-0958

2.6 Bottom Load Grid

Equalizer on Grid

FILE NAME: 2.6BottomLoad.idw | REV: 1 | SHEET 17 OF 46

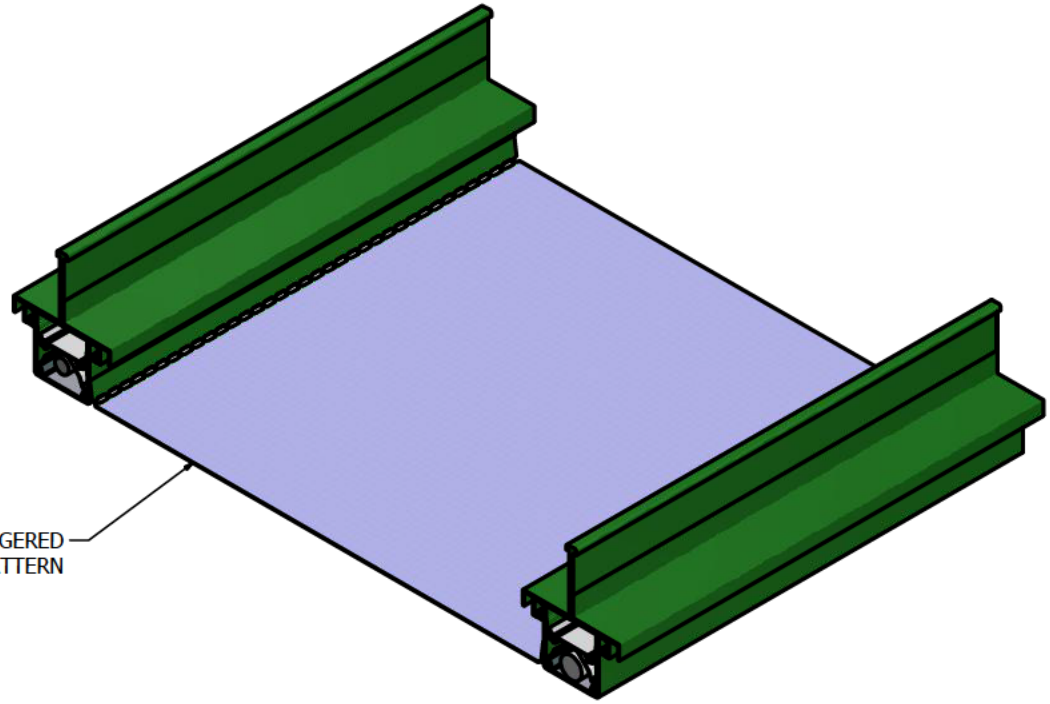

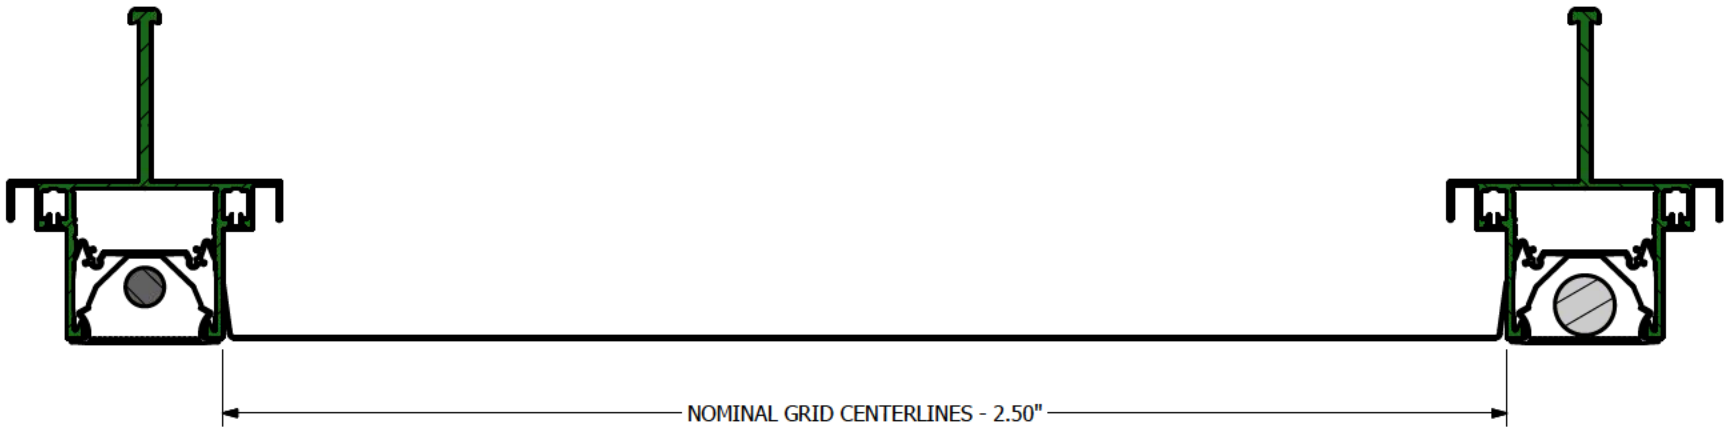


SECTION BH-BH
SCALE 5/16

TOLERANCES UNLESS OTHERWISE SPECIFIED FRACTIONS: ±1/32 0.0: ±0.1 0.00: ±0.03 0.000: ±0.010 ANGLES: ±0.5° OTHER: SEE DOC. QM5000.01A	THIS DRAWING IS THE PROPERTY OF NORTEK AIR SOLUTIONS CLEANPAK AND CAN NOT BE REPRODUCED IN WHOLE OR IN PART, NOR DELIVERED TO OTHERS WITHOUT THE EXPRESS WRITTEN PERMISSION OF NORTEK AIR SOLUTIONS	DRAWN BY: ISSUED ON: 10/2/2012 CHECKED BY: PART NO.:	3rd ANGLE PROJECTION JOB NO.:	**CLEANPAK®** 19855 SW 124th AVE. TUALATIN, OR 97062 Phone (503) 639-0113 Fax (503) 692-0958

2.6 Bottom Load Grid
Clean Screen 40%


FILE NAME: 2.6BottomLoad.idw | REV: 1 |

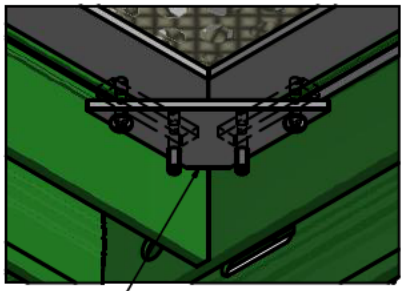


CORNER PLATE
TYP. (4) LOCATIONS

SECTION AW-AW
SCALE 5/16

TOLERANCES UNLESS OTHERWISE SPECIFIED FRACTIONS: ±1/32 0.0: ±0.1 0.00: ±0.03 0.000: ±0.010 ANGLES: ±0.5° OTHER: SEE DOC. QM5000.01A	THIS DRAWING IS THE PROPERTY OF NORTEK AIR SOLUTIONS CLEANPAK AND CAN NOT BE REPRODUCED IN WHOLE OR IN PART, NOR DELIVERED TO OTHERS WITHOUT THE EXPRESS WRITTEN PERMISSION OF NORTEK AIR SOLUTIONS	DRAWN BY: ISSUED ON: 10/2/2012 CHECKED BY: PART NO.:	3rd ANGLE PROJECTION JOB NO.:	**CLEANPAK®** 19855 SW 124th AVE. TUALATIN, OR 97062 Phone (503) 639-0113 Fax (503) 692-0958	**2.6 Bottom Load Grid** CPFFU-EC-ZA on Bottom Load Plenum Style Filter w/ Top Flange
			FILE NAME: 2.6BottomLoad.idw	REV: 1	SHEET 19 OF 46

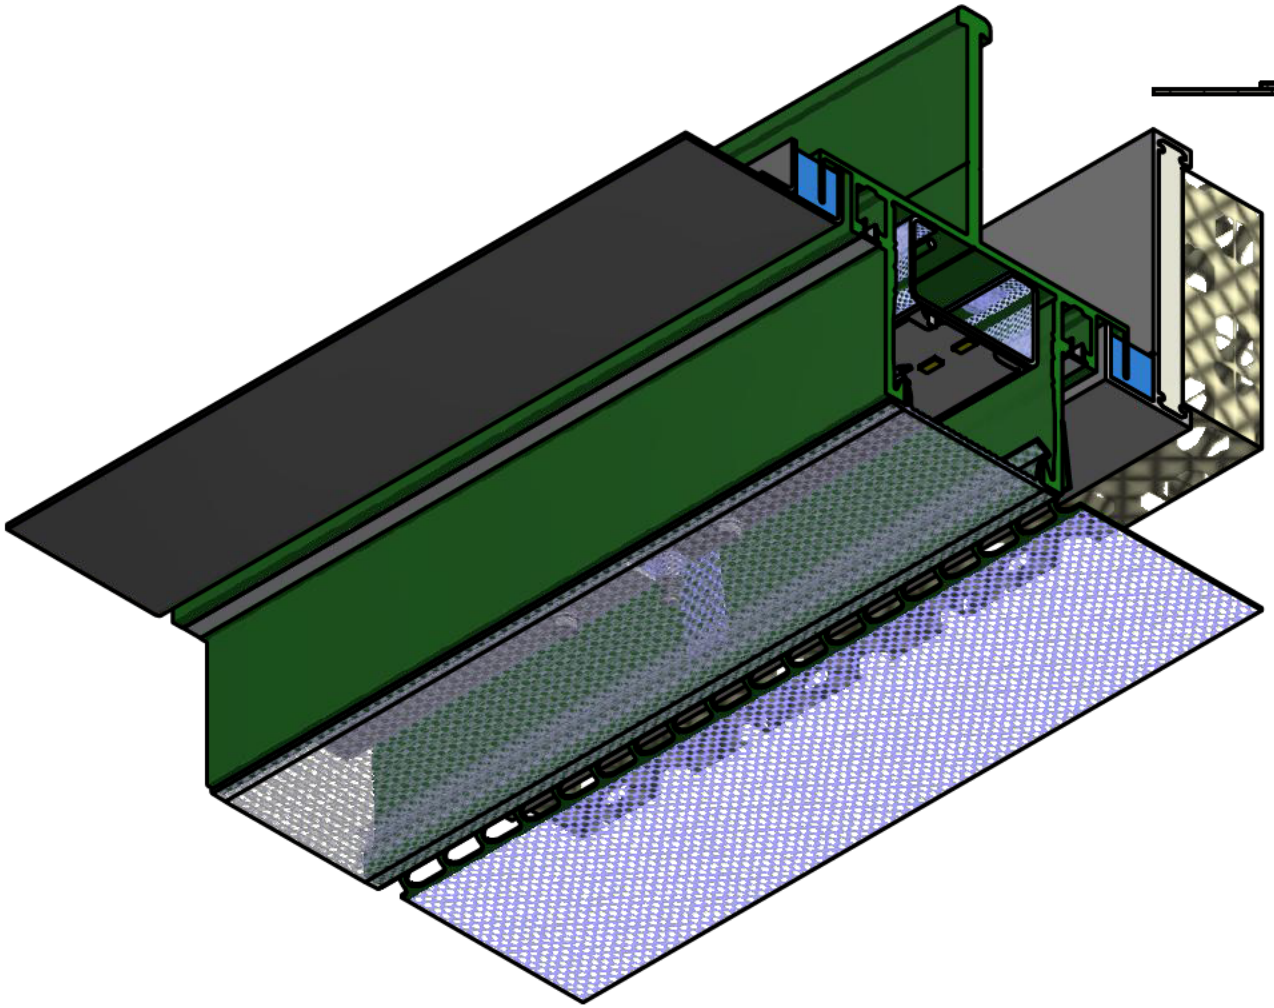


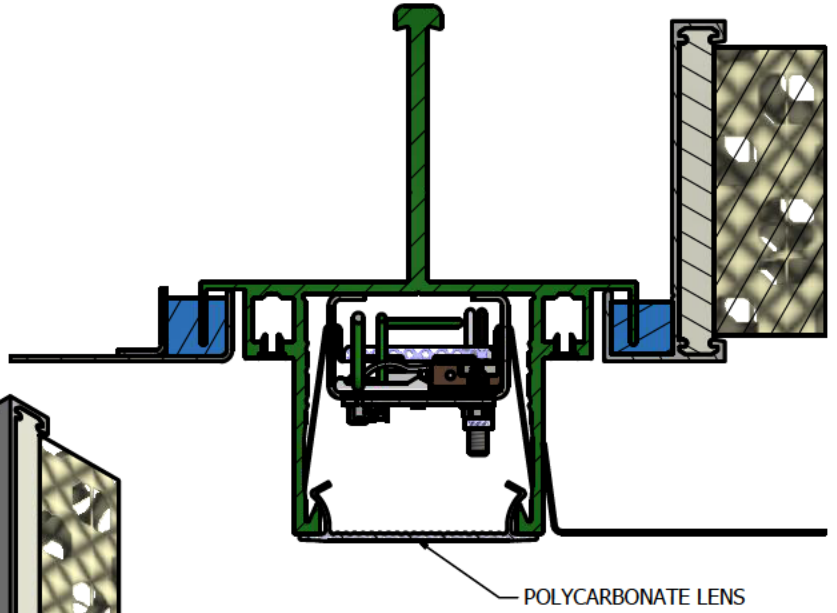


SECTION BG-BG
SCALE 1/2

TOLERANCES UNLESS OTHERWISE SPECIFIED		THIS DRAWING IS THE PROPERTY OF NORTEK AIR SOLUTIONS CLEANPAK AND CAN NOT BE REPRODUCED IN WHOLE OR IN PART, NOR DELIVERED TO OTHERS WITHOUT THE EXPRESS WRITTEN PERMISSION OF NORTEK AIR SOLUTIONS	DRAWN BY:	3rd ANGLE PROJECTION	CLEANPAK® 19855 SW 124th AVE. TUALATIN, OR 97062 Phone (503) 639-0113 Fax (503) 692-0958
FRACTIONS:	±1/32		ISSUED ON: 10/2/2012		2.6 Bottom Load Flush Light LED
0.0:	±0.1		CHECKED BY:		
0.00:	±0.03			JOB NO.:	
0.000:	±0.010		PART NO.:		
ANGLES:	±0.5°			FILE NAME: 2.6BottomLoad.idw	REV: 1
OTHER: SEE DOC. QM5000.01A					SHEET 20 OF 46

LEVEL	ITEM	PART NUMBER	DESCRIPTION
|	1	113-55-151	Light Lens 2.6 PC Diffused Clear Curved Leg
|	2	113-55-152	Light Lens 2.6 PC Diffused Amber Curved Leg
|	3	113-55-148	Light Lens 2.6 PC White Curved Leg

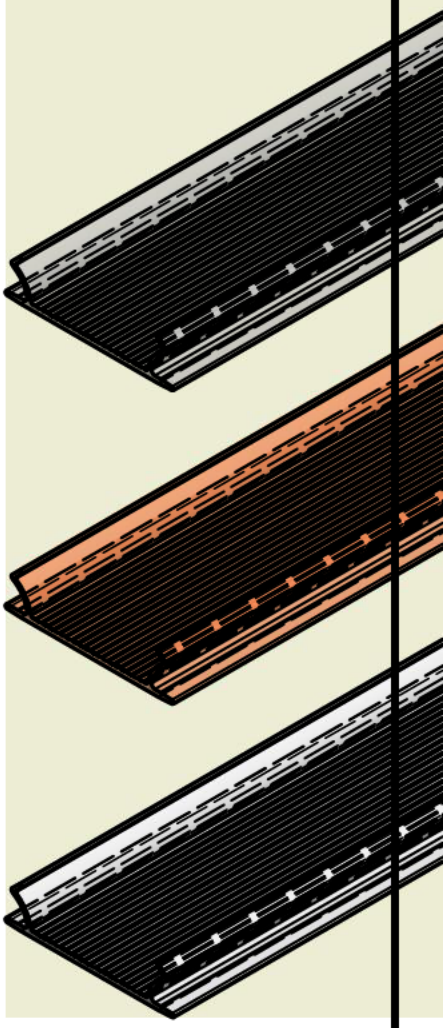

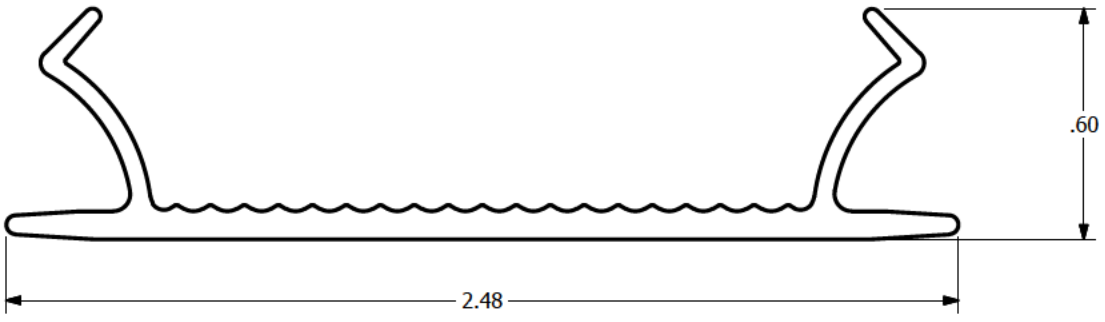

LENS PROFILE
SCALE 2x

POLYCARBONATE LENS

TOLERANCES	
UNLESS OTHERWISE SPECIFIED	
FRACTIONS:	±1/32
0.0:	±0.1
0.00:	±0.03
0.000:	±0.010
ANGLES:	±0.5°
OTHER: SEE DOC. QMS000.01A	

THIS DRAWING IS THE PROPERTY OF NORTEK AIR SOLUTIONS CLEANPAK AND CAN NOT BE REPRODUCED IN WHOLE OR IN PART, NOR DELIVERED TO OTHERS WITHOUT THE EXPRESS WRITTEN PERMISSION OF NORTEK AIR SOLUTIONS

DRAWN BY:

ISSUED ON: 10/2/2012

CHECKED BY:

PART NO.:

3rd ANGLE PROJECTION


JOB NO.:

FILE NAME: 2.6BottomLoad.idw


CLEANPAK®
19855 SW 124th AVE.
TUALATIN, OR 97062
Phone (503) 639-0113
Fax (503) 692-0958

2.6 Flush Grid Lens


REV: 1

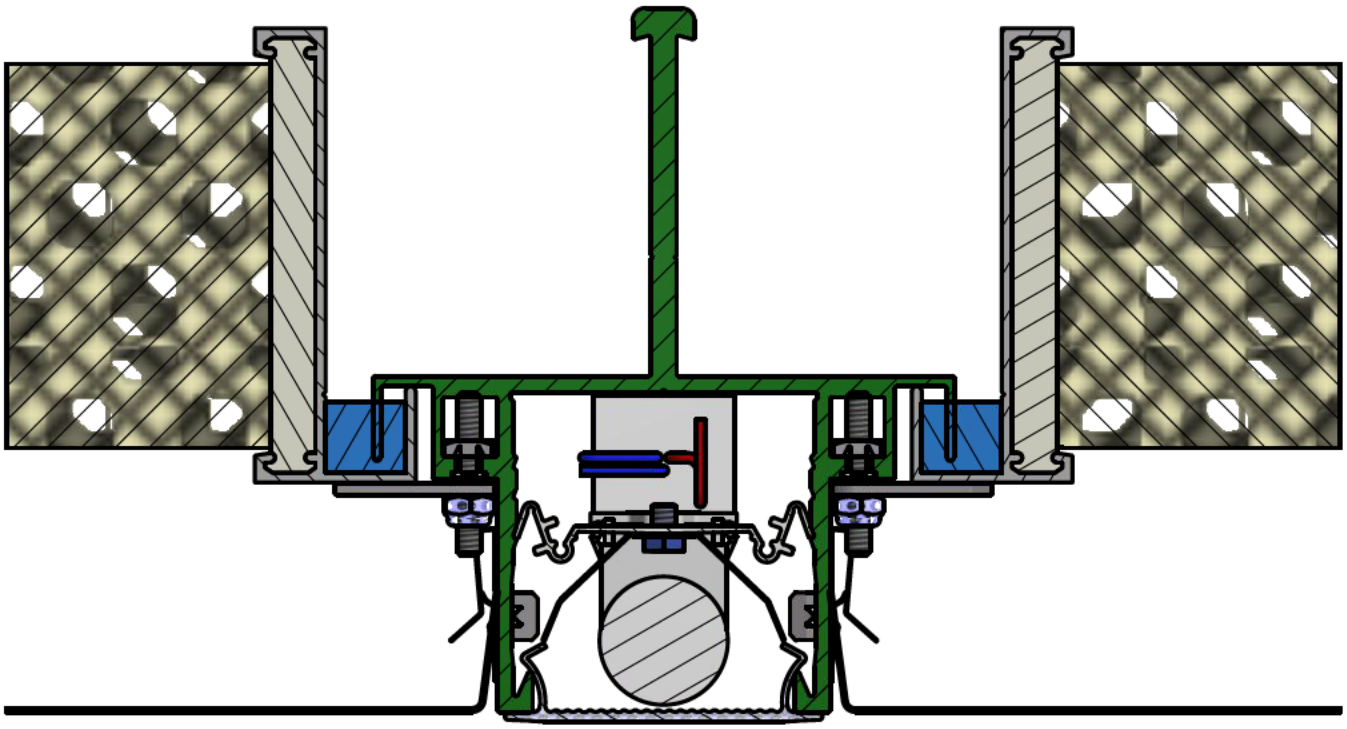

SECTION N-N
SCALE 2/3

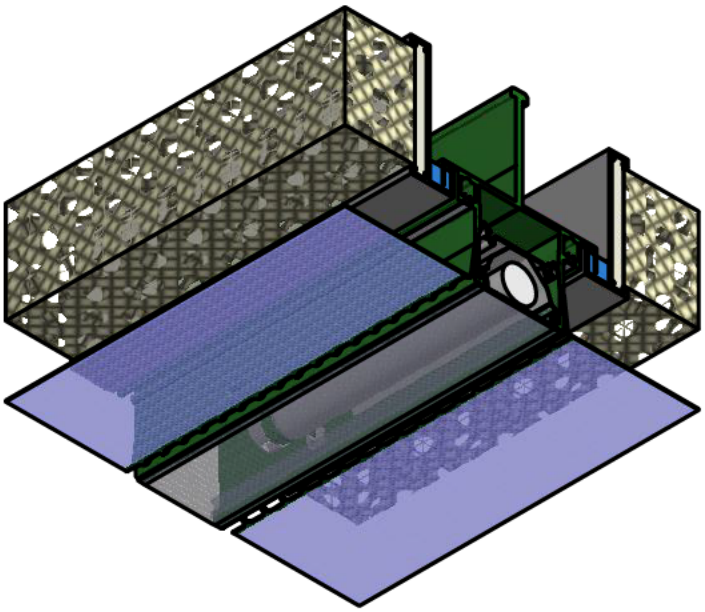

TOLERANCES UNLESS OTHERWISE SPECIFIED		THIS DRAWING IS THE PROPERTY OF NORTEK AIR SOLUTIONS CLEANPAK AND CAN NOT BE REPRODUCED IN WHOLE OR IN PART, NOR DELIVERED TO OTHERS WITHOUT THE EXPRESS WRITTEN PERMISSION OF NORTEK AIR SOLUTIONS	DRAWN BY:		CLEANPAK®	19855 SW 124th AVE. TUALATIN, OR 97062 Phone (503) 639-0113 Fax (503) 692-0958
FRACTIONS:	±1/32		ISSUED ON: 10/2/2012	3rd ANGLE PROJECTION	2.6 Bottom Load Grid Flush Light T8	
0.0:	±0.1		CHECKED BY:			
0.00:	±0.03			JOB NO.:		
0.000:	±0.010		PART NO.:	FILE NAME: 2.6BottomLoad.idw	REV: 1	SHEET 22 OF 46
ANGLES:	±0.5°					
OTHER: SEE DOC. OMS000.01A						

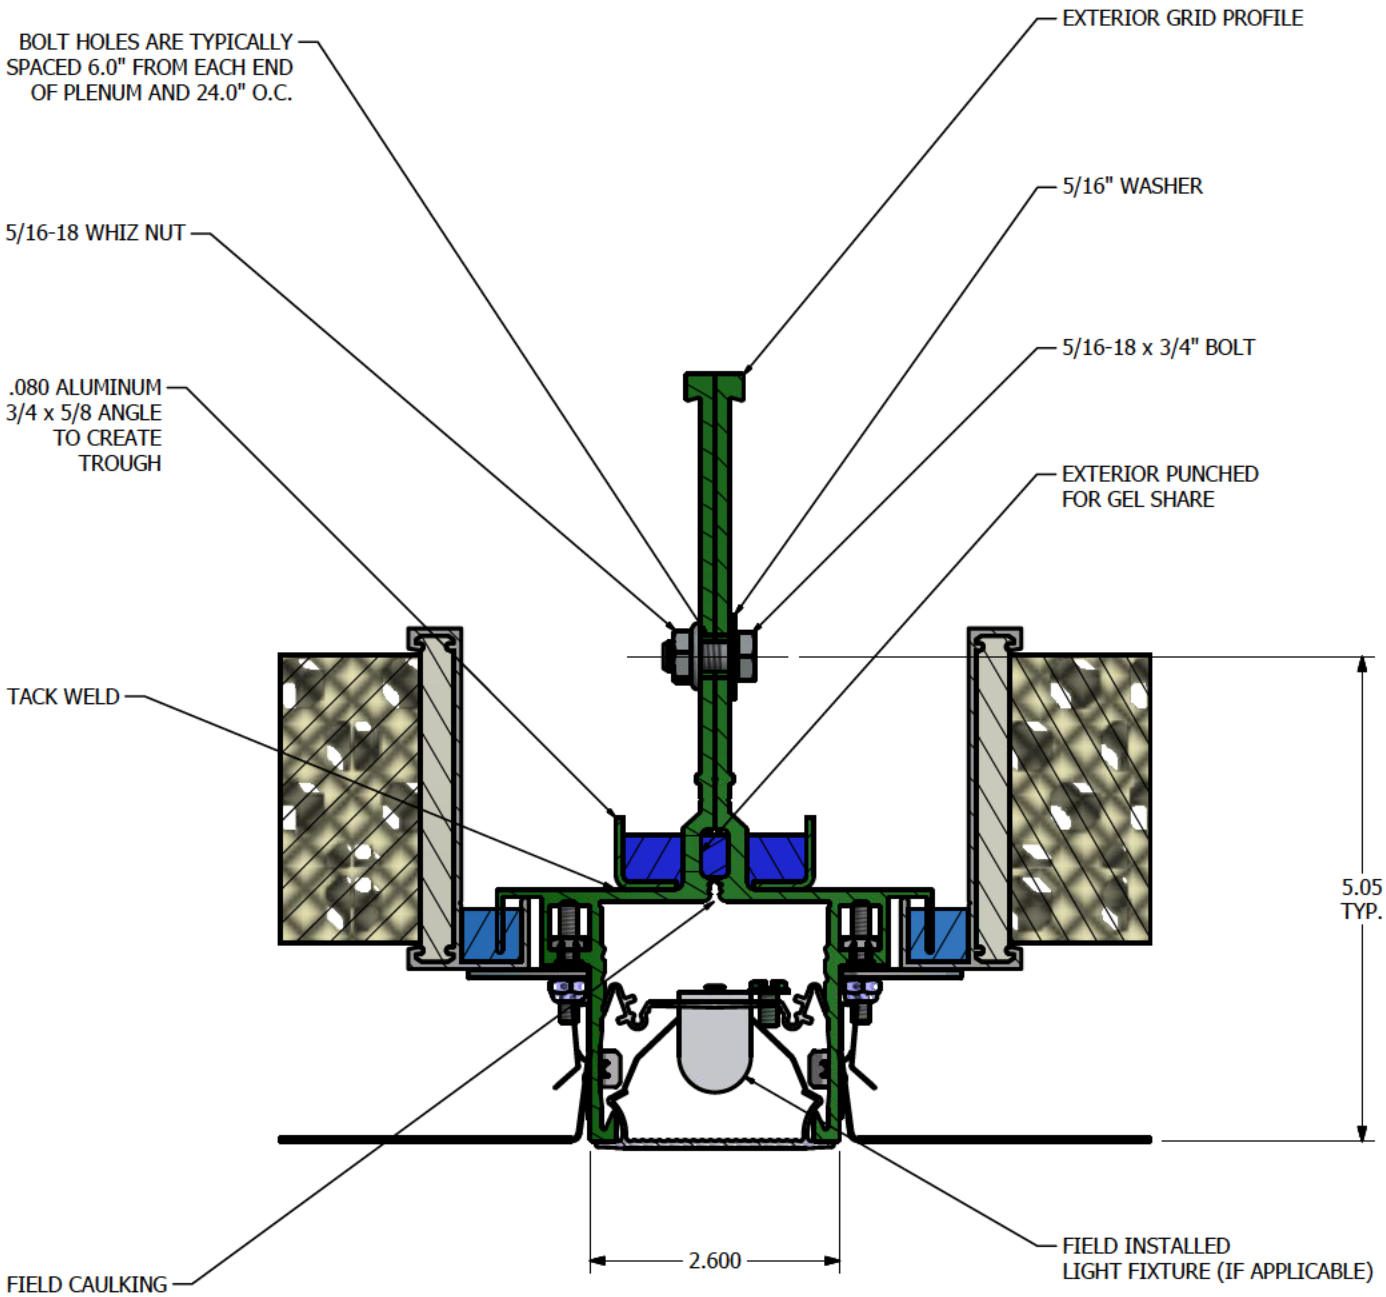


SECTION T-T
SCALE 1 / 2

TOLERANCES UNLESS OTHERWISE SPECIFIED FRACTIONS: ±1/32 0.0: ±0.1 0.00: ±0.03 0.000: ±0.010 ANGLES: ±0.5° OTHER: SEE DOC. QMS000.01A	THIS DRAWING IS THE PROPERTY OF NORTEK AIR SOLUTIONS CLEANPAK AND CAN NOT BE REPRODUCED IN WHOLE OR IN PART, NOR DELIVERED TO OTHERS WITHOUT THE EXPRESS WRITTEN PERMISSION OF NORTEK AIR SOLUTIONS	DRAWN BY: ISSUED ON: 10/2/2012 CHECKED BY: PART NO.:	3rd ANGLE PROJECTION JOB NO.:	CLEANPAK® 19855 SW 124th AVE. TUALATIN, OR 97062 Phone (503) 639-0113 Fax (503) 692-0958

2.6 Bottom Load Grid

Gel-Link Module to Module Joint
Module Seam Lighting (If Applicable)

FILE NAME: 2.6BottomLoad.idw | REV: 1 | SHEET 23 OF 46

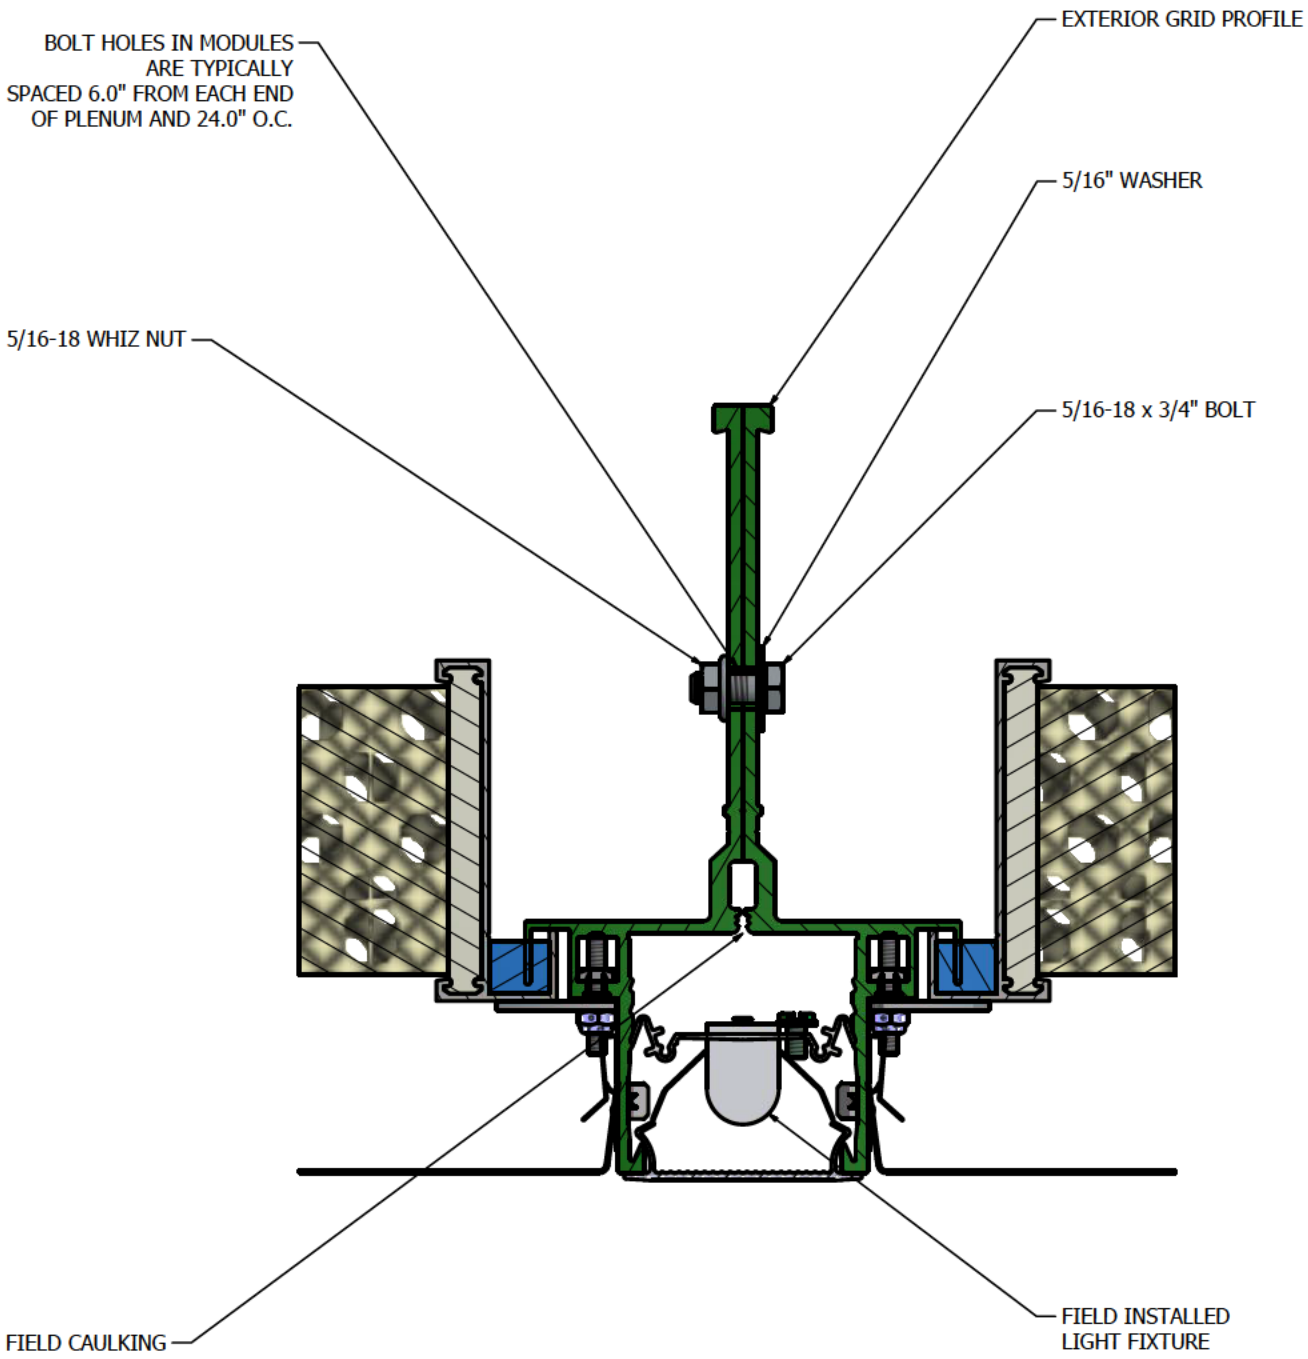

SECTION AG-AG
SCALE 1 / 2

TOLERANCES	
UNLESS OTHERWISE SPECIFIED	
FRACTIONS:	±1/32
0.0:	±0.1
0.00:	±0.03
0.000:	±0.010
ANGLES:	±0.5°
OTHER: SEE DOC. QMS000.01A	

THIS DRAWING IS THE PROPERTY OF NORTEK AIR SOLUTIONS CLEANPAK AND CAN NOT BE REPRODUCED IN WHOLE OR IN PART, NOR DELIVERED TO OTHERS WITHOUT THE EXPRESS WRITTEN PERMISSION OF NORTEK AIR SOLUTIONS

DRAWN BY:

ISSUED ON: 10/2/2012

CHECKED BY:

PART NO.:

3rd ANGLE PROJECTION

JOB NO.:


FILE NAME: 2.6BottomLoad.idw

REV: 1


CLEANPAK®
19855 SW 124th AVE.
TUALATIN, OR 97062
Phone (503) 639-0113
Fax (503) 692-0958

2.6 Bottom Load Grid

Module to Module Joint

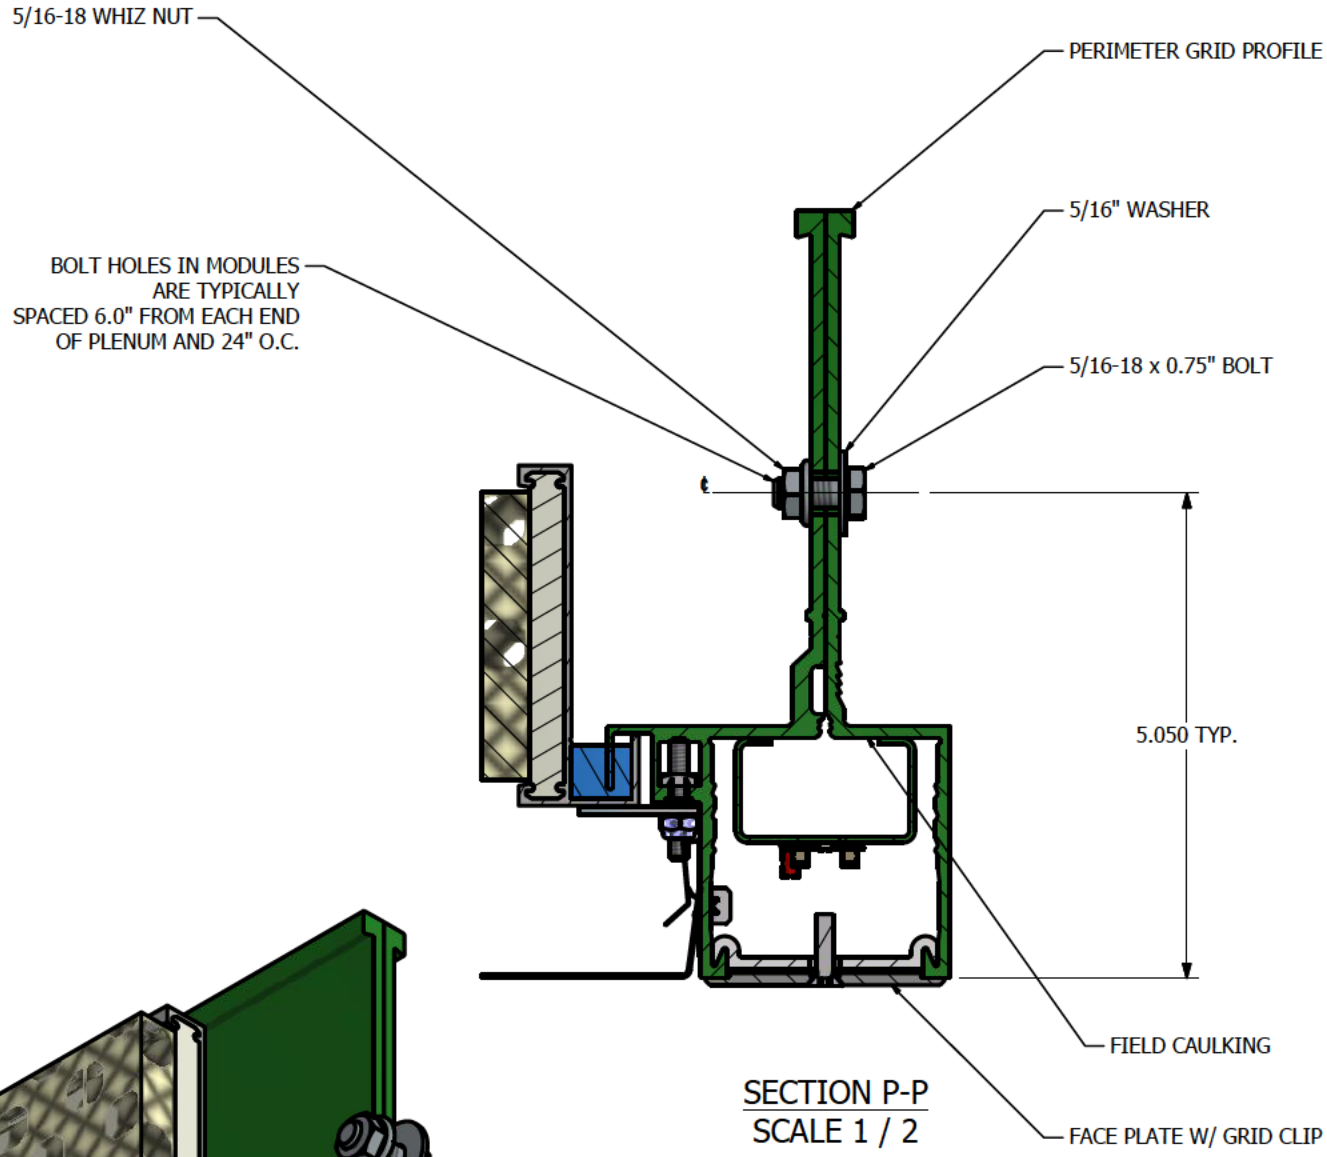


SECTION P-P
SCALE 1 / 2

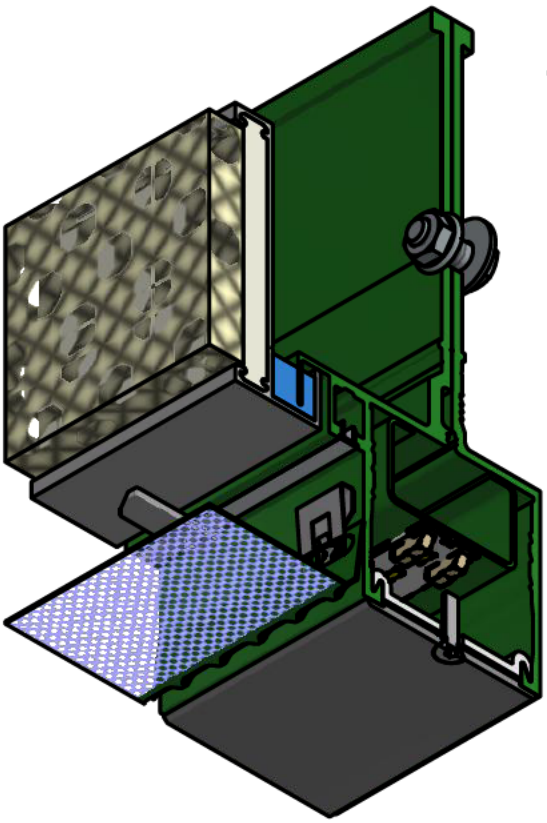


NOTES:
FIELD CUTTING OF PERIMETER GRID INCLUDING CORNER MITERS ARE TO BE DONE IN THE FIELD. SOME BOLT HOLES IN PERIMETER GRID PIECES WILL NEED TO BE CUSTOM DRILLED IN THE FIELD.

TOLERANCES UNLESS OTHERWISE SPECIFIED		THIS DRAWING IS THE PROPERTY OF NORTEK AIR SOLUTIONS CLEANPAK AND CAN NOT BE REPRODUCED IN WHOLE OR IN PART, NOR DELIVERED TO OTHERS WITHOUT THE EXPRESS WRITTEN PERMISSION OF NORTEK AIR SOLUTIONS	DRAWN BY:	3rd ANGLE PROJECTION	CLEANPAK® 19855 SW 124th AVE. TUALATIN, OR 97062 Phone (503) 639-0113 Fax (503) 692-0958
FRACTIONS:	±1/32		ISSUED ON: 10/2/2012		2.6 Bottom Load Grid
0.0:	±0.1		CHECKED BY:		Perimeter Grid
0.00:	±0.03			JOB NO.:	
0.000:	±0.010		PART NO.:	FILE NAME: 2.6BottomLoad.idw	REV: 1
ANGLES:	±0.5°				SHEET 25 OF 46
OTHER: SEE DOC. OMS000.01A					

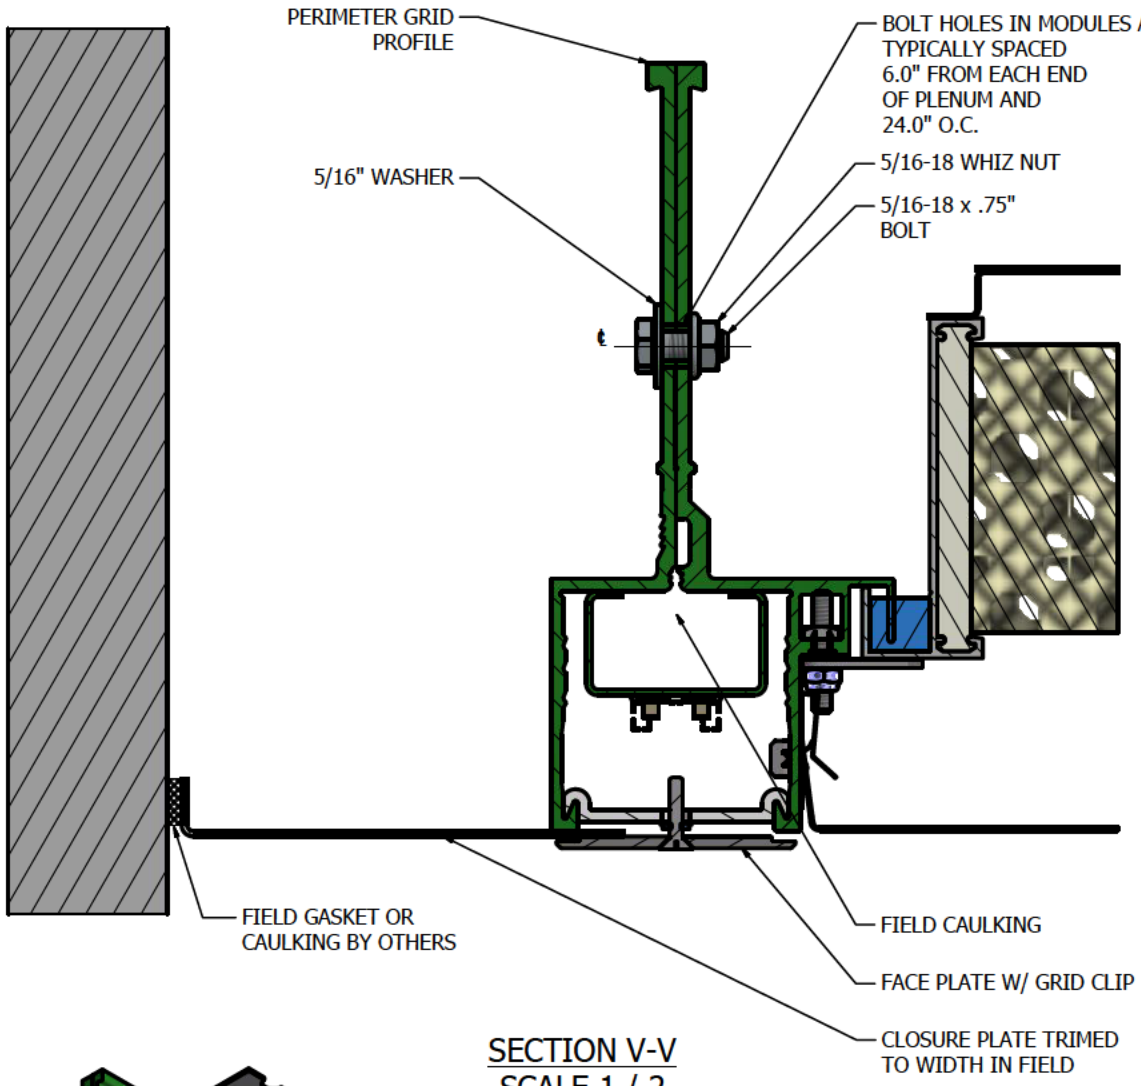


SECTION V-V
SCALE 1 / 2

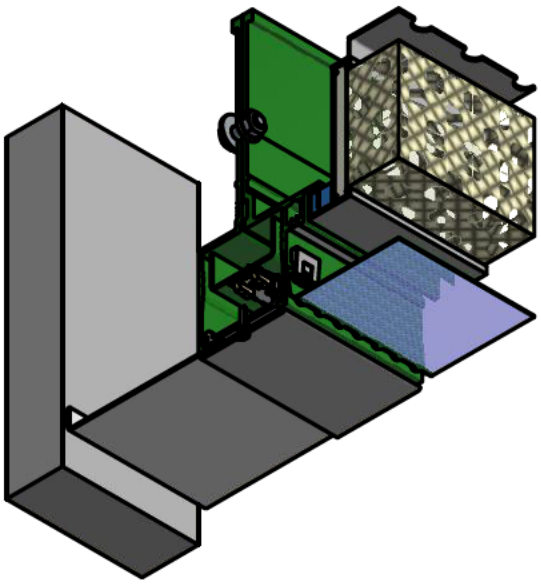

NOTES:
FIELD CUTTING OF PERIMETER GRID INCLUDING CORNER MITERS ARE TO BE DONE IN THE FIELD. BOLT HOLES IN PERIMETER GRID PIECES WILL NEED TO BE CUSTOM DRILLED IN THE FIELD.

TOLERANCES UNLESS OTHERWISE SPECIFIED		THIS DRAWING IS THE PROPERTY OF NORTEK AIR SOLUTIONS CLEANPAK AND CAN NOT BE REPRODUCED IN WHOLE OR IN PART, NOR DELIVERED TO OTHERS WITHOUT THE EXPRESS WRITTEN PERMISSION OF NORTEK AIR SOLUTIONS	DRAWN BY:	3rd ANGLE PROJECTION	CLEANPAK® 19855 SW 124th AVE. TUALATIN, OR 97062 Phone (503) 639-0113 Fax (503) 692-0958	
FRACTIONS:	±1/32		ISSUED ON: 10/2/2012		2.6 Bottom Load Grid	
0.0:	±0.1		CHECKED BY:		Perimeter Grid w/ Closure Plate to Wall	
0.00:	±0.03			JOB NO.:		
0.000:	±0.010		PART NO.:	FILE NAME: 2.6BottomLoad.idw	REV: 1	SHEET 26 OF 46
ANGLES:	±0.5°					
OTHER: SEE DOC. OMS000.01A						

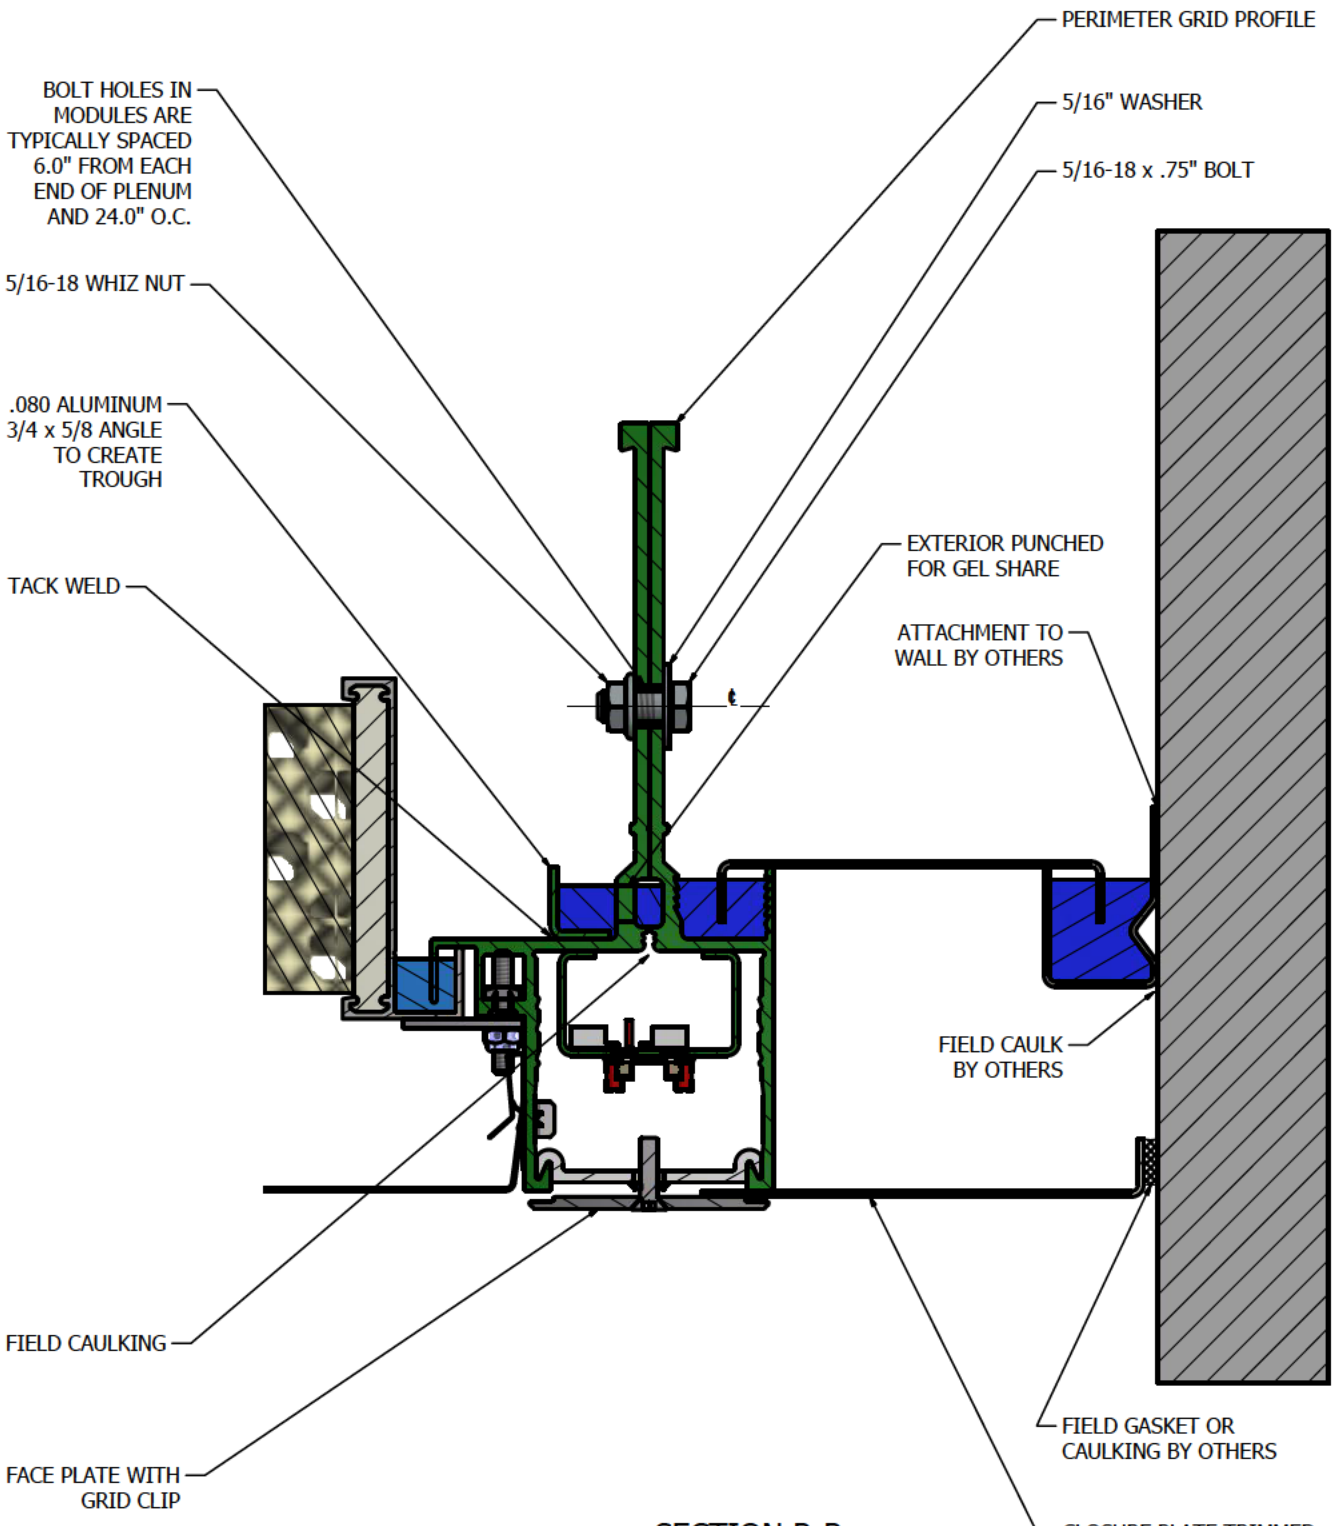

SECTION R-R
SCALE 1 / 2

NOTES:
FIELD CUTTING OF PERIMETER GRID INCLUDING CORNER MITERS ARE TO BE DONE IN THE FIELD. SOME BOLT HOLES IN PERIMETER GRID PIECES WILL NEED TO BE CUSTOM DRILLED IN THE FIELD.

TOLERANCES UNLESS OTHERWISE SPECIFIED	
FRACTIONS:	±1/32
0.0:	±0.1
0.00:	±0.03
0.000:	±0.010
ANGLES:	±0.5°
OTHER: SEE DOC. QMS000.01A	

THIS DRAWING IS THE PROPERTY OF NORTEK AIR SOLUTIONS CLEANPAK AND CAN NOT BE REPRODUCED IN WHOLE OR IN PART, NOR DELIVERED TO OTHERS WITHOUT THE EXPRESS WRITTEN PERMISSION OF NORTEK AIR SOLUTIONS

DRAWN BY:

ISSUED ON: 10/2/2012

CHECKED BY:

PART NO.:

3rd ANGLE PROJECTION

JOB NO.:


FILE NAME: 2.6BottomLoad.idw

CLEANPAK®
19855 SW 124th AVE.
TUALATIN, OR 97062
Phone (503) 639-0113
Fax (503) 692-0958


2.6 Bottom Load Grid

Perimeter Grid w/ Closure Plate and Gel Sealed Functional Wall Closure

REV: 1

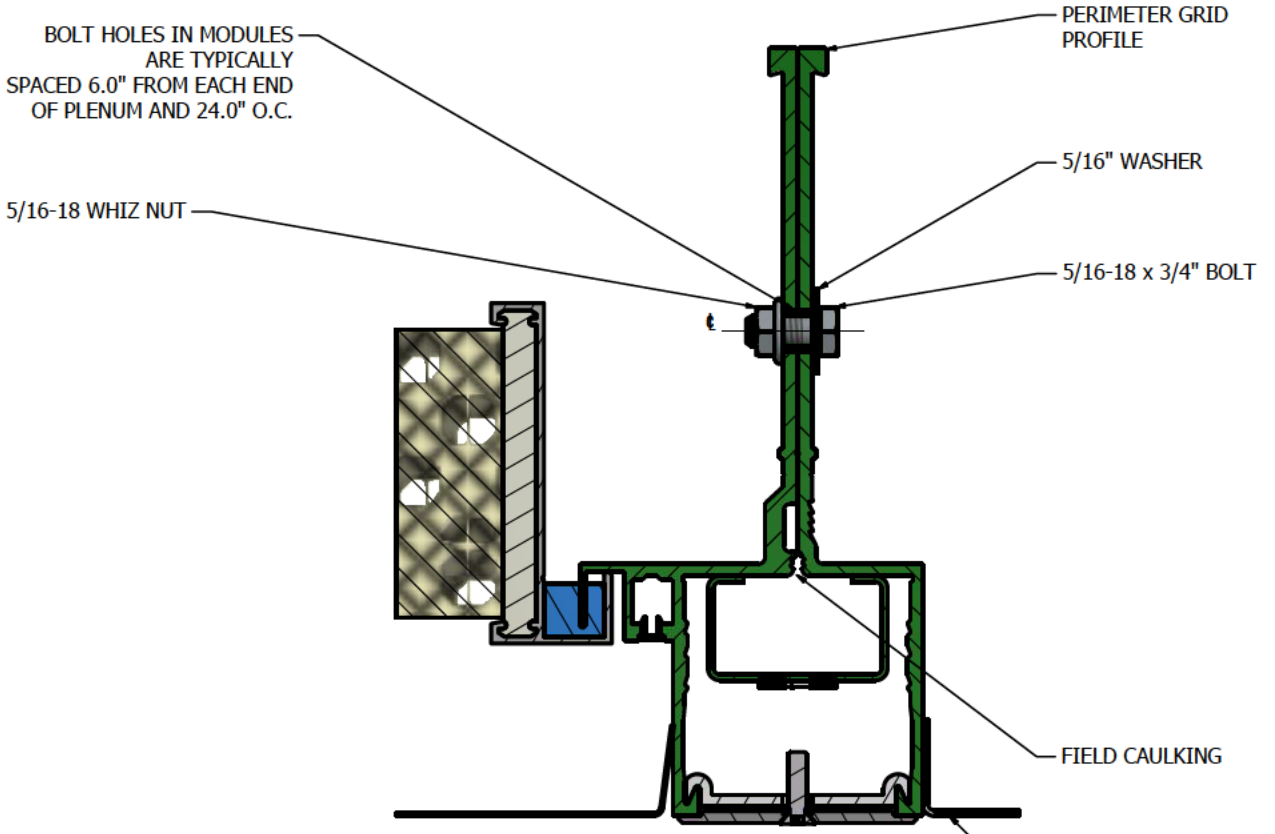



SECTION U-U
SCALE 1 / 2

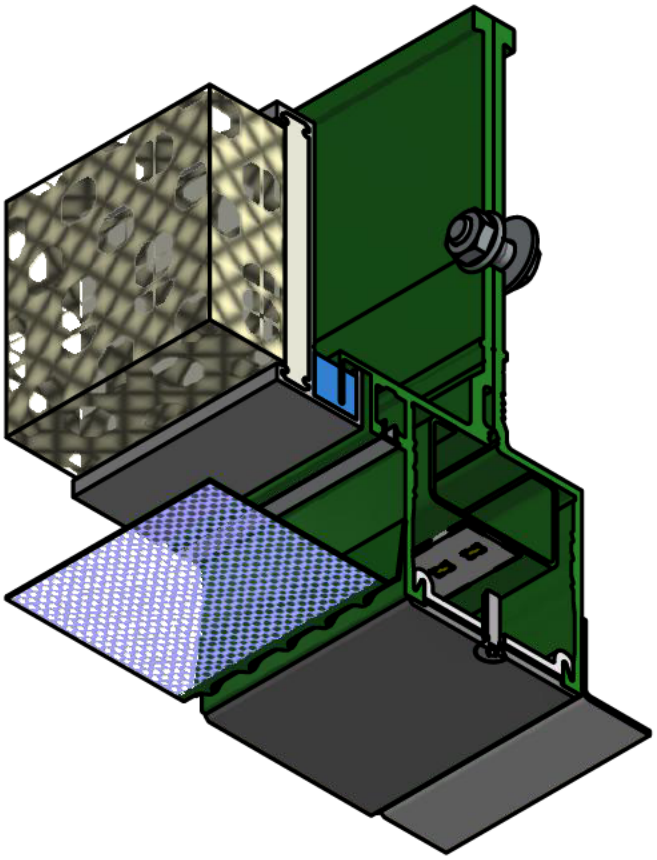

NOTES:
FIELD CUTTING OF PERIMETER GRID INCLUDING CORNER MITERS ARE TO BE DONE IN THE FIELD. SOME BOLT HOLES IN PERIMETER GRID PIECES WILL NEED TO BE CUSTOM DRILLED IN THE FIELD.

TOLERANCES UNLESS OTHERWISE SPECIFIED		THIS DRAWING IS THE PROPERTY OF NORTEK AIR SOLUTIONS CLEANPAK AND CAN NOT BE REPRODUCED IN WHOLE OR IN PART, NOR DELIVERED TO OTHERS WITHOUT THE EXPRESS WRITTEN PERMISSION OF NORTEK AIR SOLUTIONS	DRAWN BY:	3rd ANGLE PROJECTION	CLEANPAK® 19855 SW 124th AVE. TUALATIN, OR 97062 Phone (503) 639-0113 Fax (503) 692-0958	
FRACTIONS:	±1/32		ISSUED ON: 10/2/2012		2.6 Bottom Load Grid	
0.0:	±0.1		CHECKED BY:		Perimeter Grid w/ Angle Ledge	
0.00:	±0.03			JOB NO.:		
0.000:	±0.010		PART NO.:	FILE NAME: 2.6BottomLoad.idw	REV: 1	SHEET 28 OF 46
ANGLES:	±0.5°					
OTHER: SEE DOC. QMS000.01A						

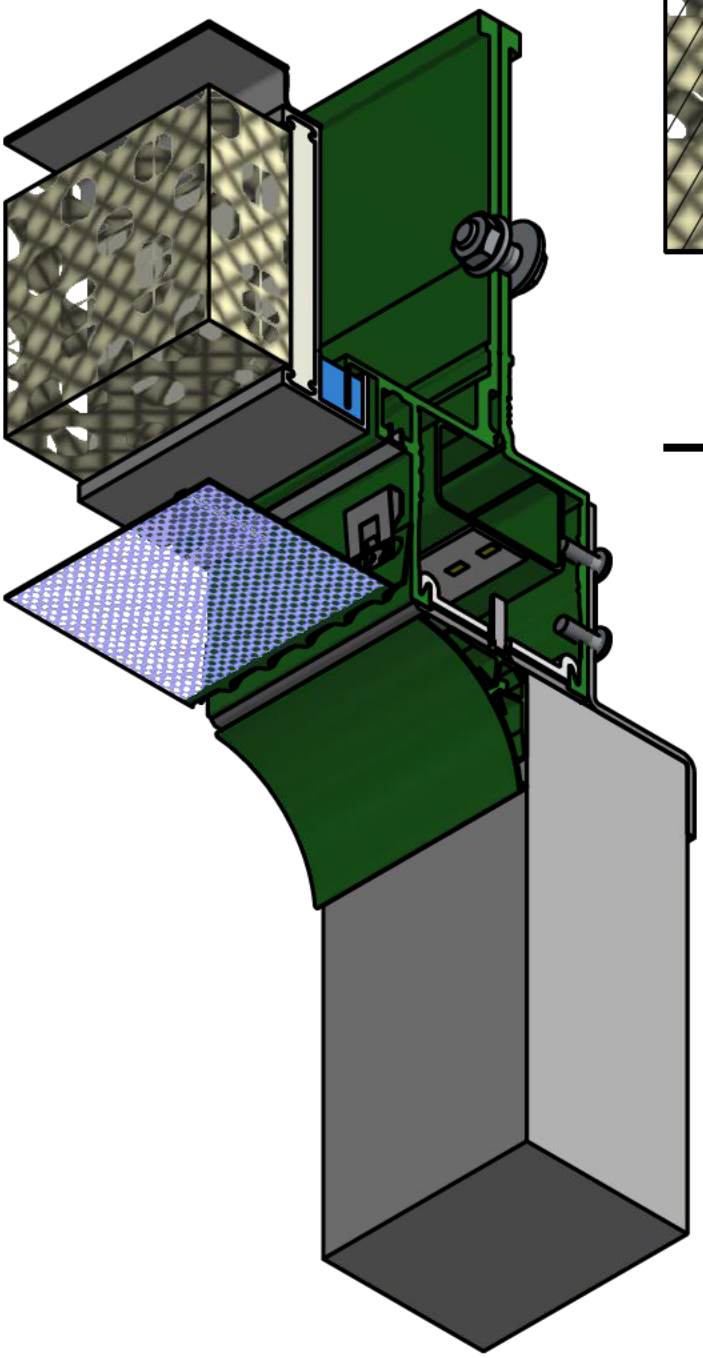

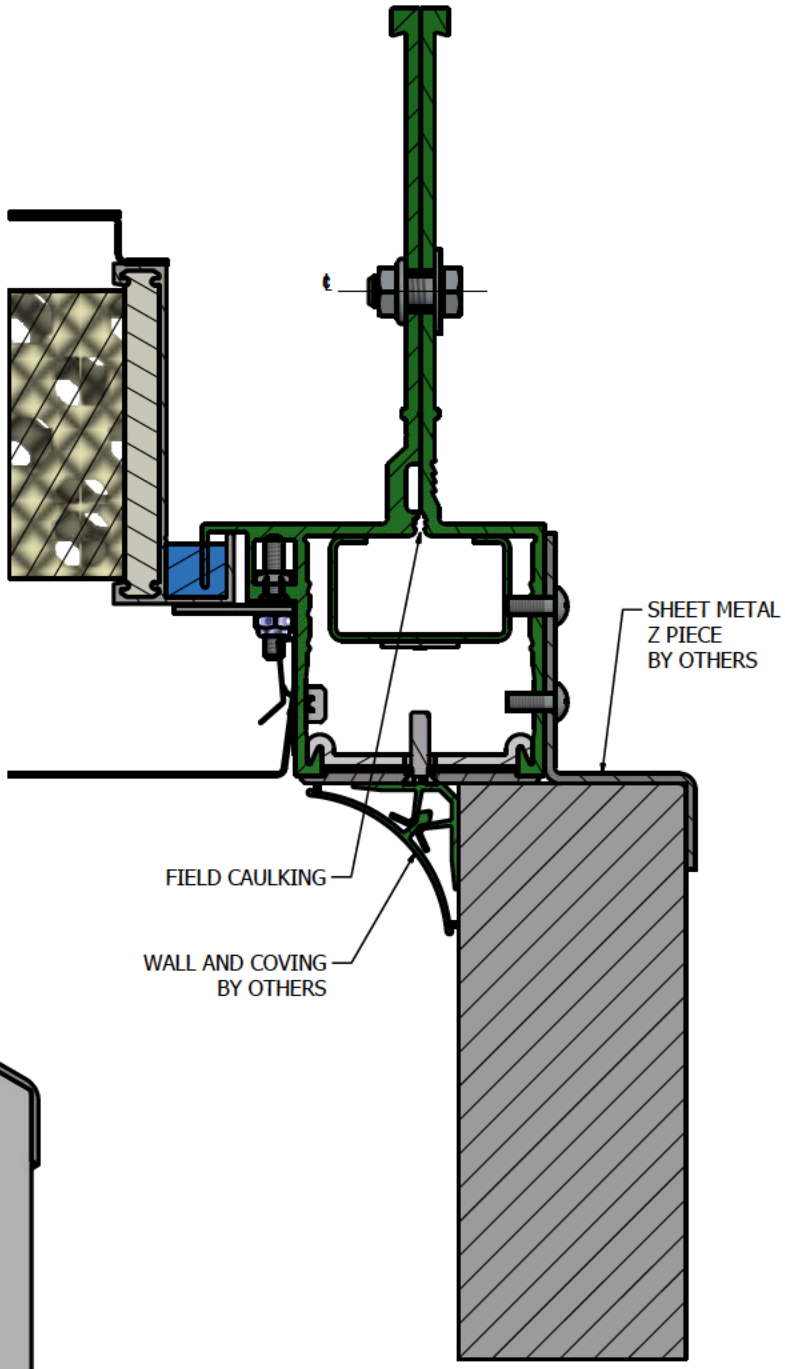

SECTION W-W
SCALE 1 / 2

NOTES:
FIELD CUTTING OF PERIMETER GRID INCLUDING CORNER MITERS ARE TO BE DONE IN THE FIELD. BOLT HOLES IN PERIMETER GRID PIECES WILL NEED TO BE CUSTOM DRILLED IN THE FIELD.

TOLERANCES	
UNLESS OTHERWISE SPECIFIED	
FRACTIONS:	±1/32
0.0:	±0.1
0.00:	±0.03
0.000:	±0.010
ANGLES:	±0.5°
OTHER:	
SEE DOC. QMS000.01A	

THIS DRAWING IS THE PROPERTY OF NORTEK AIR SOLUTIONS CLEANPAK AND CAN NOT BE REPRODUCED IN WHOLE OR IN PART, NOR DELIVERED TO OTHERS WITHOUT THE EXPRESS WRITTEN PERMISSION OF NORTEK AIR SOLUTIONS

DRAWN BY:

ISSUED ON: 10/2/2012

CHECKED BY:

PART NO.:

3rd ANGLE PROJECTION

JOB NO.:

FILE NAME: 2.6BottomLoad.idw


REV: 1

SHEET 29 OF 46

CLEANPAK®
19855 SW 124th AVE.
TUALATIN, OR 97062
Phone (503) 639-0113
Fax (503) 692-0958

2.6 Bottom Load Grid

Perimeter Grid w/ Angle Ledge

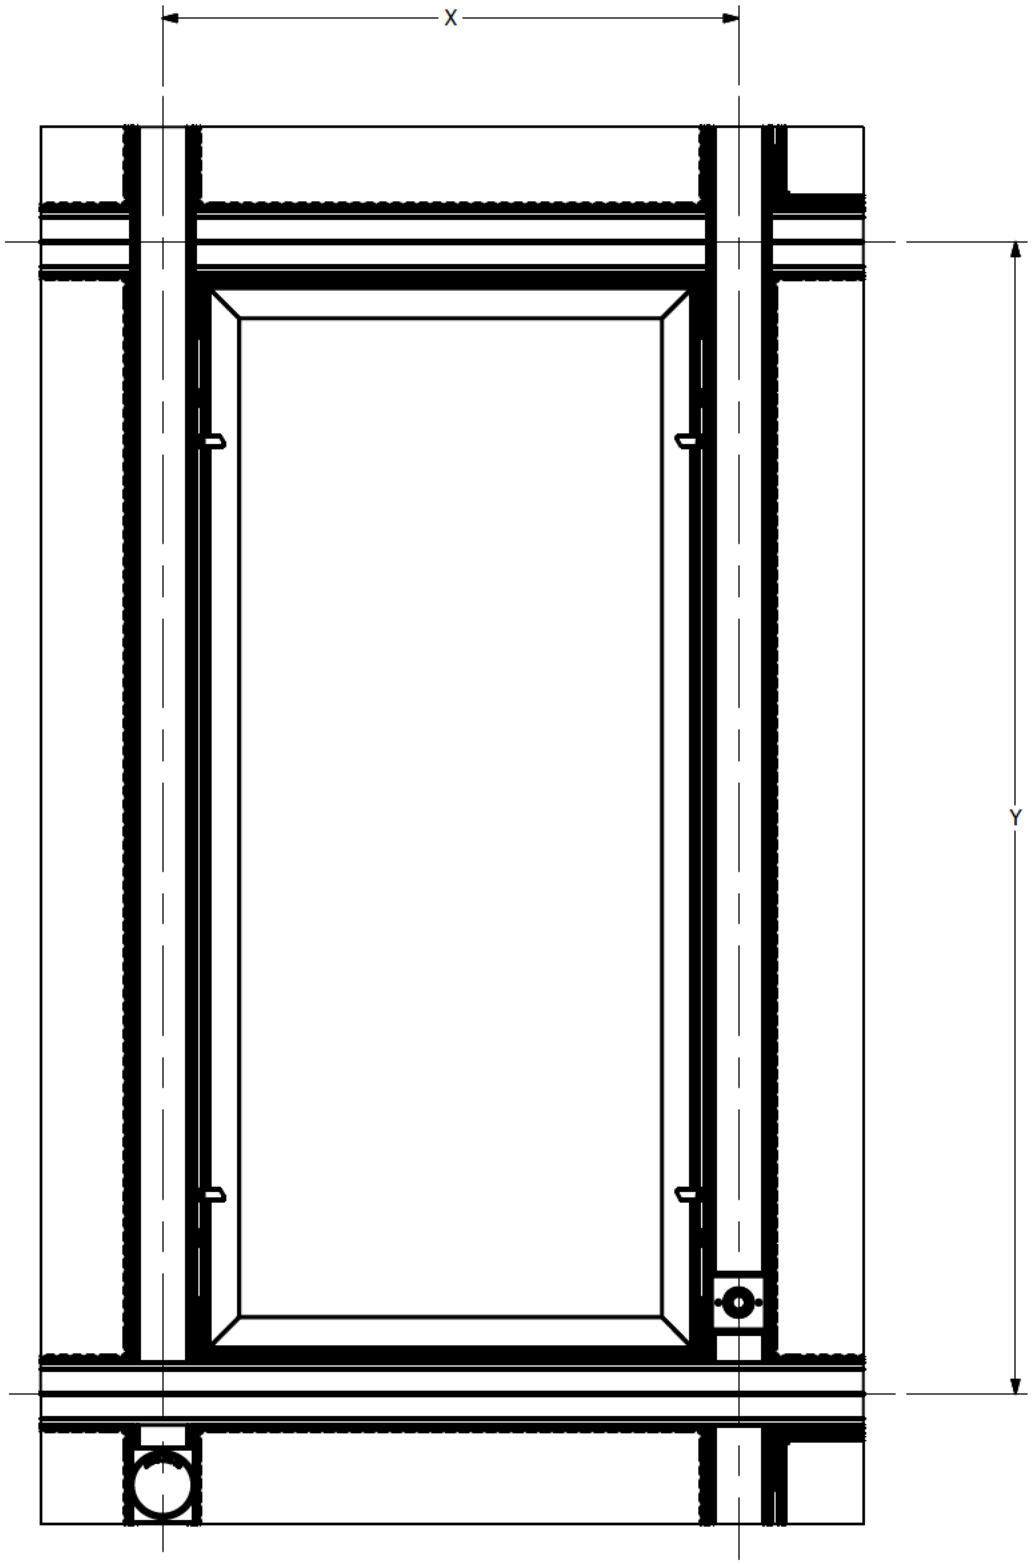

NOTES:
1. INSTALL CLIP RETAINER ASSEMBLIES 8.30" IN FROM CENTERLINE OF GRID STICK ON THE LONG SIDES OF GRID OPENINGS.
2. X AND Y ARE NOMINAL CENTERLINE DIMENSIONS OF GRID.
3. FOR FFUs OR WALKABLE PANS, ADD 4 CORNER PLATES PER OPENING.

TOLERANCES UNLESS OTHERWISE SPECIFIED		
FRACTIONS:	±1/32	
0.0:	±0.1	
0.00:	±0.03	
0.000:	±0.010	
ANGLES:	±0.5°	
OTHER: SEE DOC. QMS000.01A		

THIS DRAWING IS THE PROPERTY OF NORTEK AIR SOLUTIONS CLEANPAK AND CAN NOT BE REPRODUCED IN WHOLE OR IN PART, NOR DELIVERED TO OTHERS WITHOUT THE EXPRESS WRITTEN PERMISSION OF NORTEK AIR SOLUTIONS

DRAWN BY:

ISSUED ON: 10/2/2012

CHECKED BY:

PART NO.:

3rd ANGLE PROJECTION

JOB NO.:

FILE NAME: 2.6BottomLoad.idw


REV: 1


SHEET 30 OF 46

CLEANPAK®
19855 SW 124th AVE.
TUALATIN, OR 97062
Phone (503) 639-0113
Fax (503) 692-0958

2.6 Bottom Load Grid

Bottom Load Clip Retainer Layout Plan View

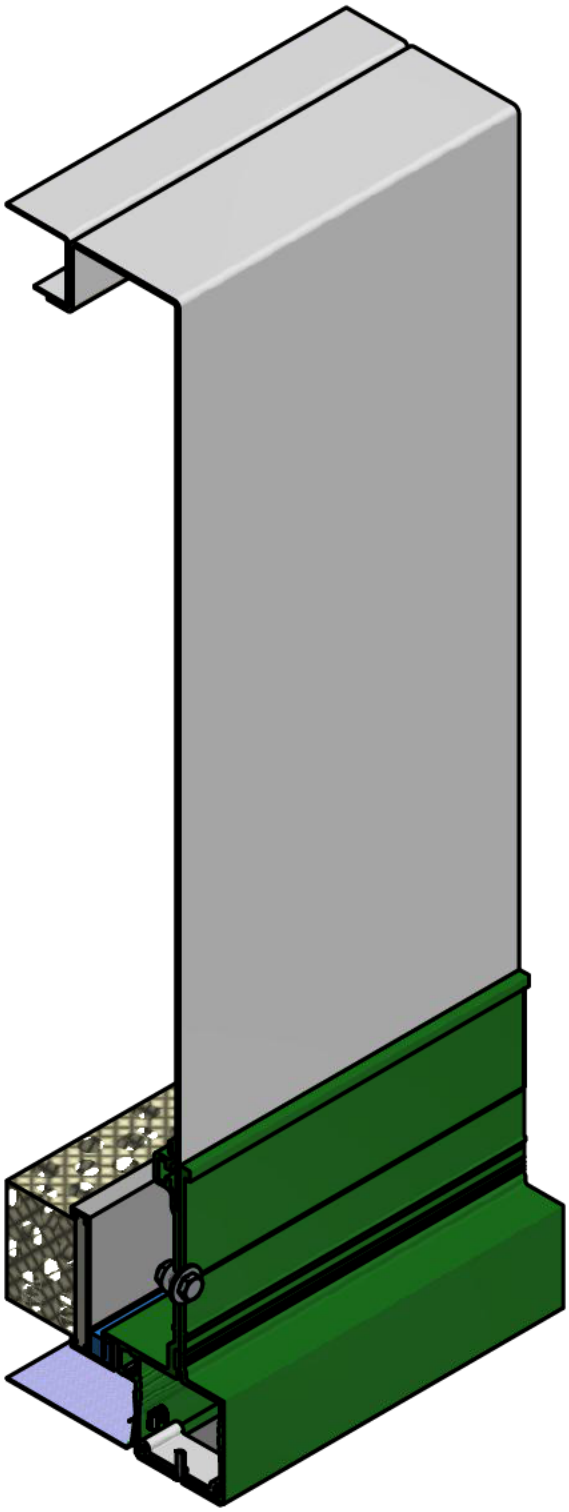

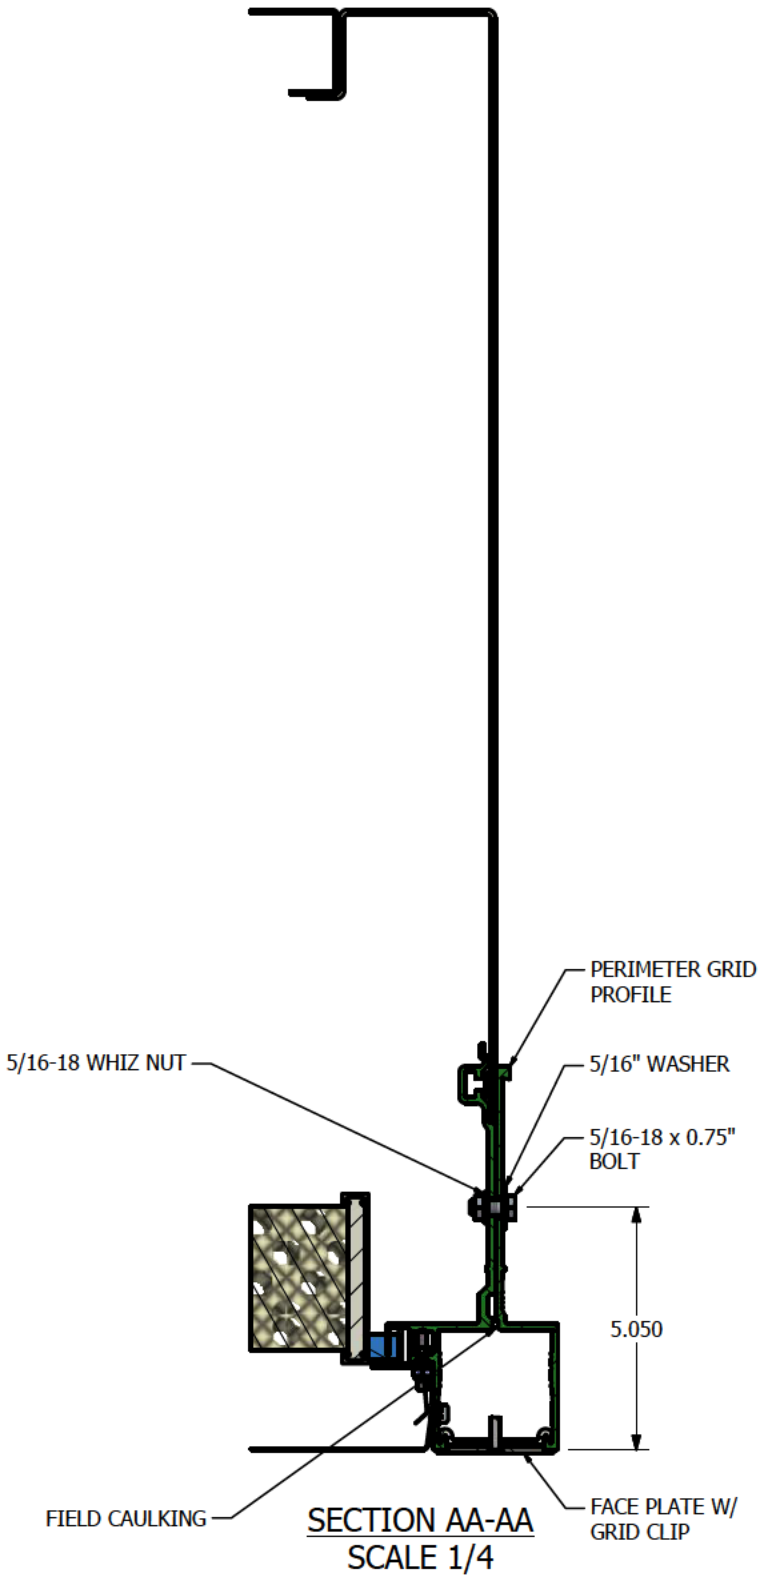

SECTION AA-AA
SCALE 1/4

NOTES:
FIELD CUTTING OF PERIMETER GRID INCLUDING CORNER MITERS ARE TO BE DONE IN THE FIELD. BOLT HOLES IN PERIMETER GRID PIECES WILL NEED TO BE CUSTOM DRILLED IN THE FIELD.

TOLERANCES UNLESS OTHERWISE SPECIFIED	
FRACTIONS:	±1/32
0.0:	±0.1
0.00:	±0.03
0.000:	±0.010
ANGLES:	±0.5°
OTHER: SEE DOC. QMS000.01A	

THIS DRAWING IS THE PROPERTY OF NORTEK AIR SOLUTIONS CLEANPAK AND CAN NOT BE REPRODUCED IN WHOLE OR IN PART, NOR DELIVERED TO OTHERS WITHOUT THE EXPRESS WRITTEN PERMISSION OF NORTEK AIR SOLUTIONS

DRAWN BY:

ISSUED ON: 10/2/2012

CHECKED BY:

PART NO.:

3rd ANGLE PROJECTION


JOB NO.:


FILE NAME: 2.6BottomLoad.idw

REV: 1

CLEANPAK®
19855 SW 124th AVE.
TUALATIN, OR 97062
Phone (503) 639-0113
Fax (503) 692-0958

2.6 Bottom Load Plenum
Perimeter Grid

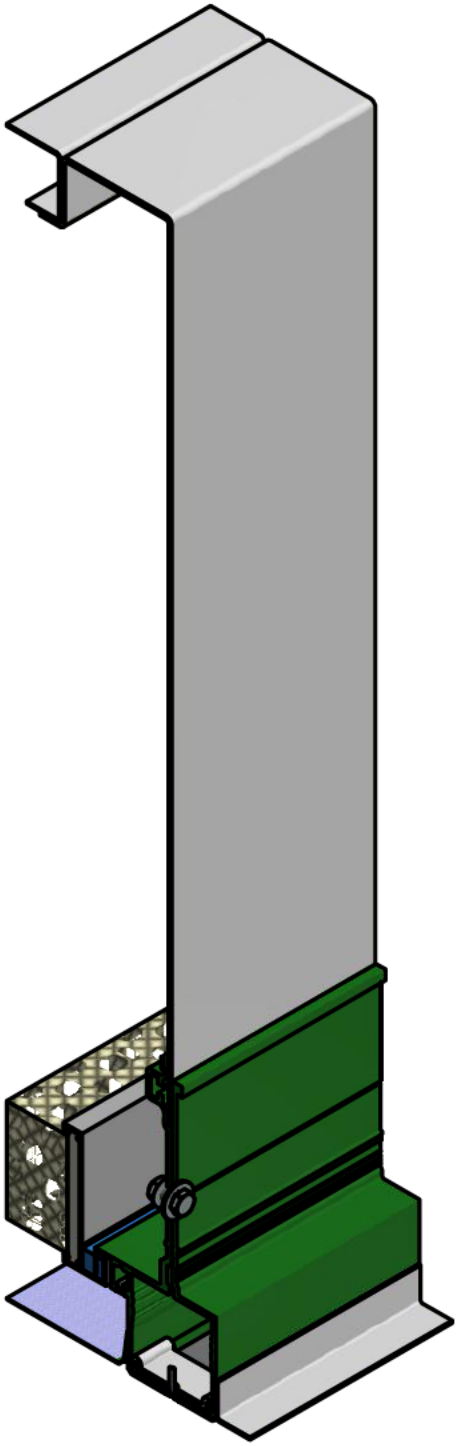

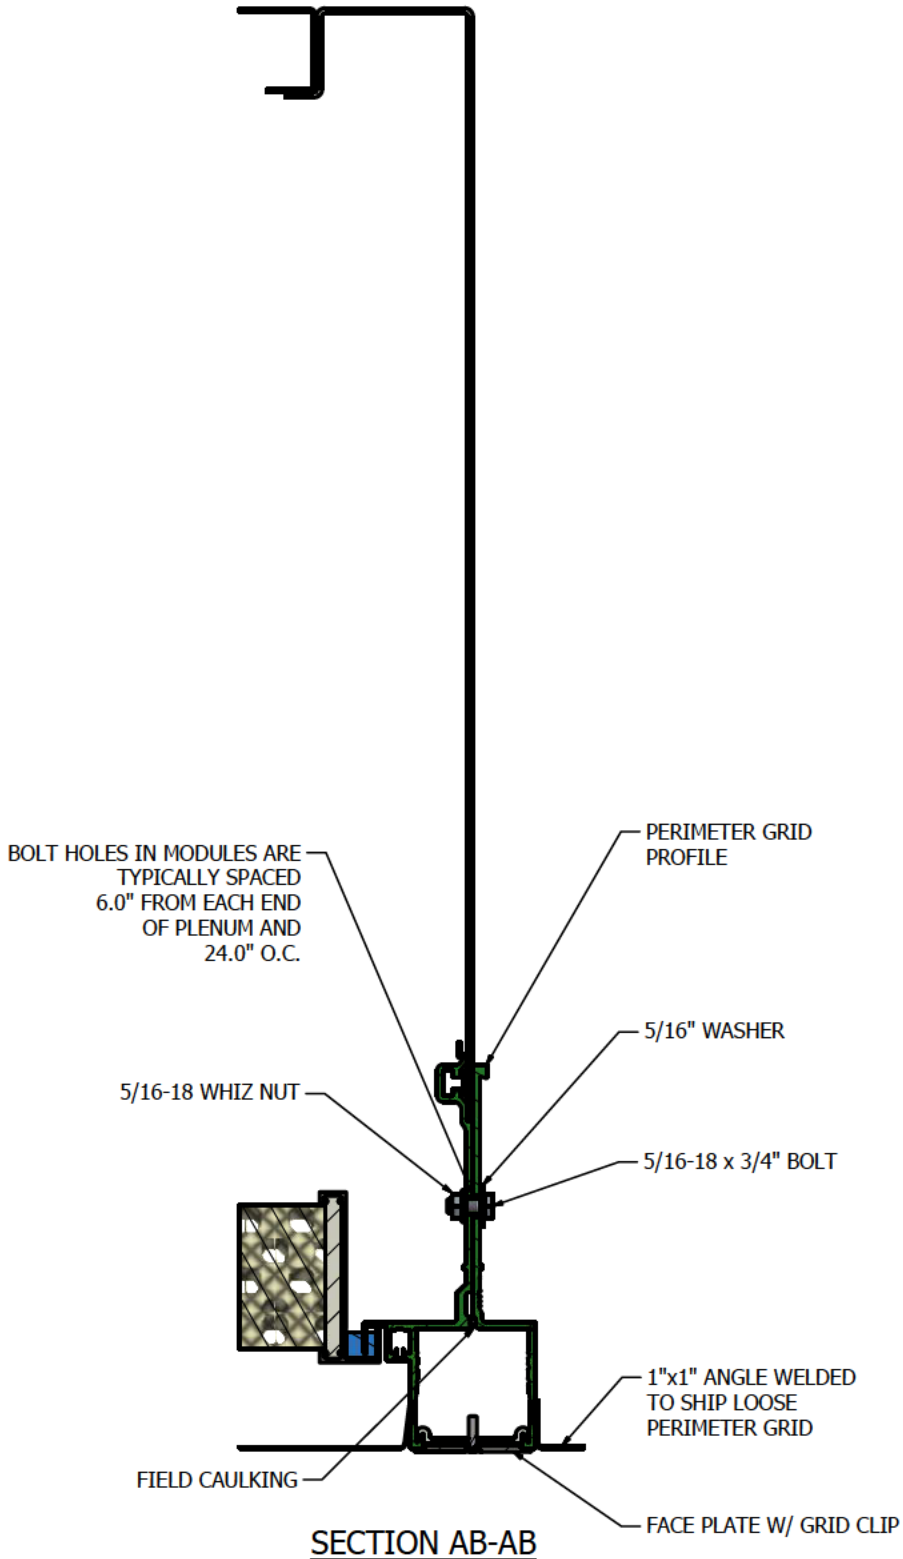

SECTION AB-AB
SCALE 1 / 4

NOTES:
FIELD CUTTING OF PERIMETER GRID INCLUDING CORNER MITERS ARE TO BE DONE IN THE FIELD. SOME BOLT HOLES IN PERIMETER GRID PIECES WILL NEED TO BE CUSTOM DRILLED IN THE FIELD.

TOLERANCES UNLESS OTHERWISE SPECIFIED	
FRACTIONS:	±1/32
0.0:	±0.1
0.00:	±0.03
0.000:	±0.010
ANGLES:	±0.5°
OTHER: SEE DOC. QMS000.01A	

THIS DRAWING IS THE PROPERTY OF NORTEK AIR SOLUTIONS CLEANPAK AND CAN NOT BE REPRODUCED IN WHOLE OR IN PART, NOR DELIVERED TO OTHERS WITHOUT THE EXPRESS WRITTEN PERMISSION OF NORTEK AIR SOLUTIONS

DRAWN BY:

ISSUED ON: 10/2/2012

CHECKED BY:

PART NO.:

3rd ANGLE PROJECTION

JOB NO.:

FILE NAME: 2.6BottomLoad.idw


REV: 1


SHEET 32 OF 46

CLEANPAK®
19855 SW 124th AVE.
TUALATIN, OR 97062
Phone (503) 639-0113
Fax (503) 692-0958

2.6 Bottom Load Plenum

Perimeter Grid w/ Angle Ledge

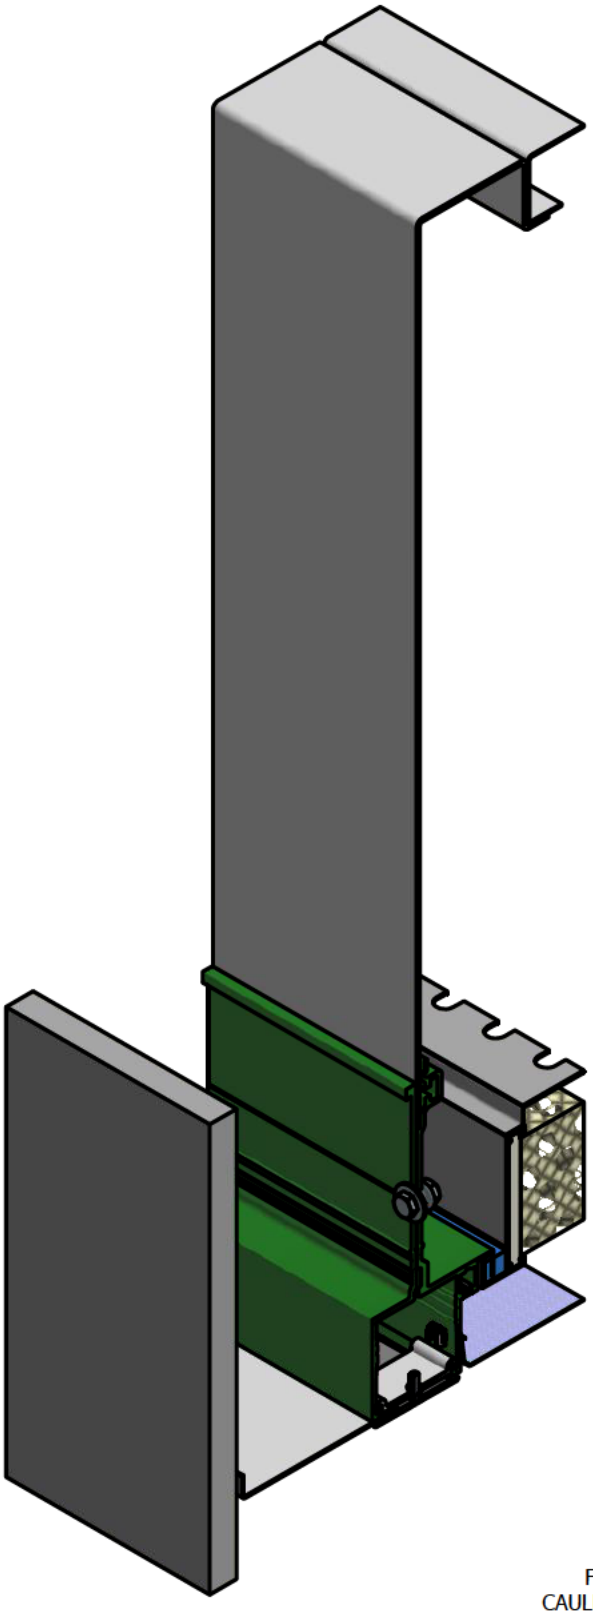


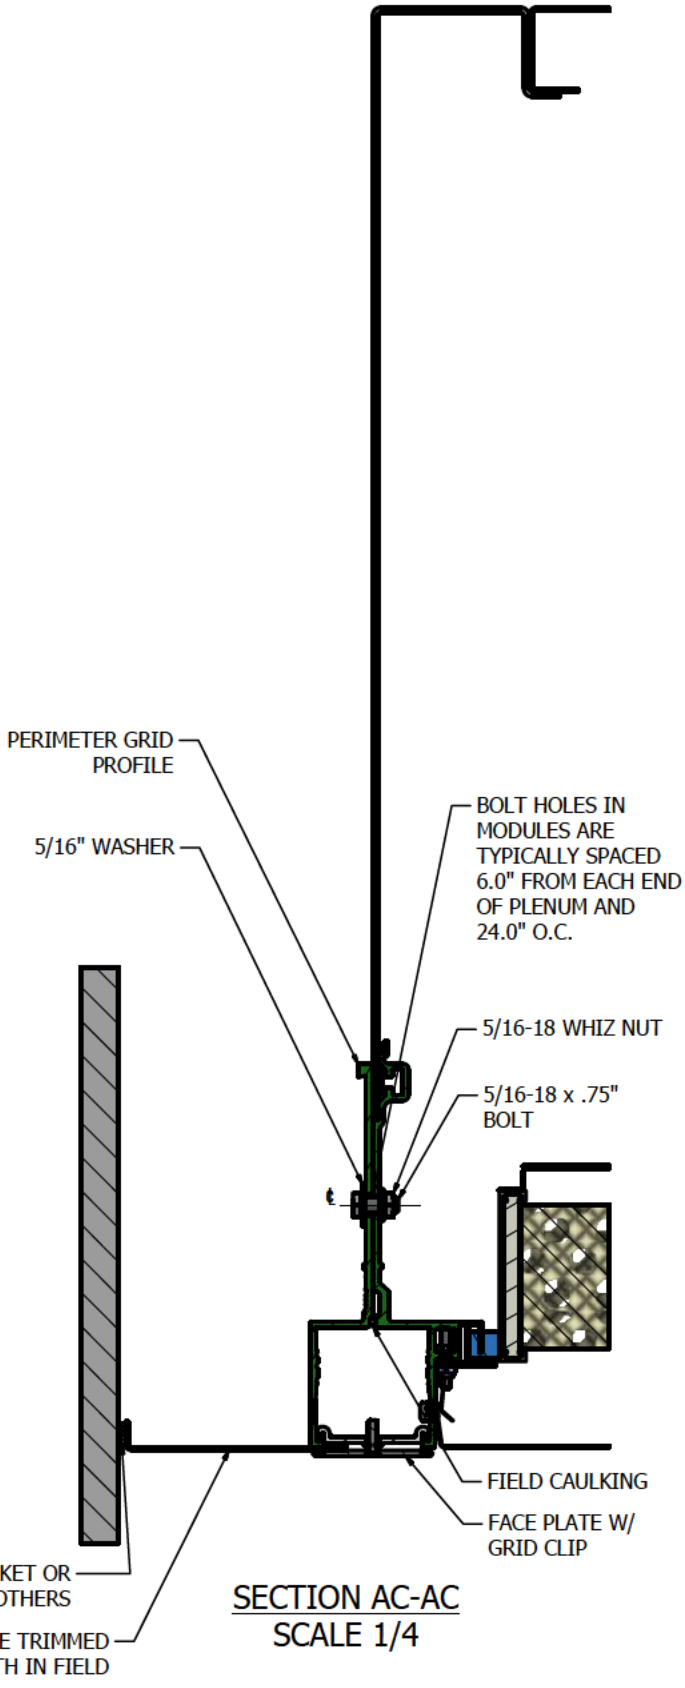


SECTION AC-AC
SCALE 1/4

NOTES:
FIELD CUTTING OF PERIMETER GRID INCLUDING CORNER MITERS ARE TO BE DONE IN THE FIELD. SOME BOLT HOLES IN PERIMETER GRID PIECES WILL NEED TO BE CUSTOM DRILLED IN THE FIELD.

TOLERANCES UNLESS OTHERWISE SPECIFIED		THIS DRAWING IS THE PROPERTY OF NORTEK AIR SOLUTIONS CLEANPAK AND CAN NOT BE REPRODUCED IN WHOLE OR IN PART, NOR DELIVERED TO OTHERS WITHOUT THE EXPRESS WRITTEN PERMISSION OF NORTEK AIR SOLUTIONS	DRAWN BY:	3rd ANGLE PROJECTION	CLEANPAK®	19855 SW 124th AVE. TUALATIN, OR 97062 Phone (503) 639-0113 Fax (503) 692-0958
FRACTIONS:	±1/32		ISSUED ON: 10/2/2012		2.6 Bottom Load Plenum	
0.0:	±0.1		CHECKED BY:		Perimeter Grid w/ Closure Plate to Wall	
0.00:	±0.03			JOB NO.:		
0.000:	±0.010		PART NO.:	FILE NAME: 2.6BottomLoad.idw	REV: 1	SHEET 33 OF 46
ANGLES:	±0.5°					
OTHER: SEE DOC. OMS000.01A						

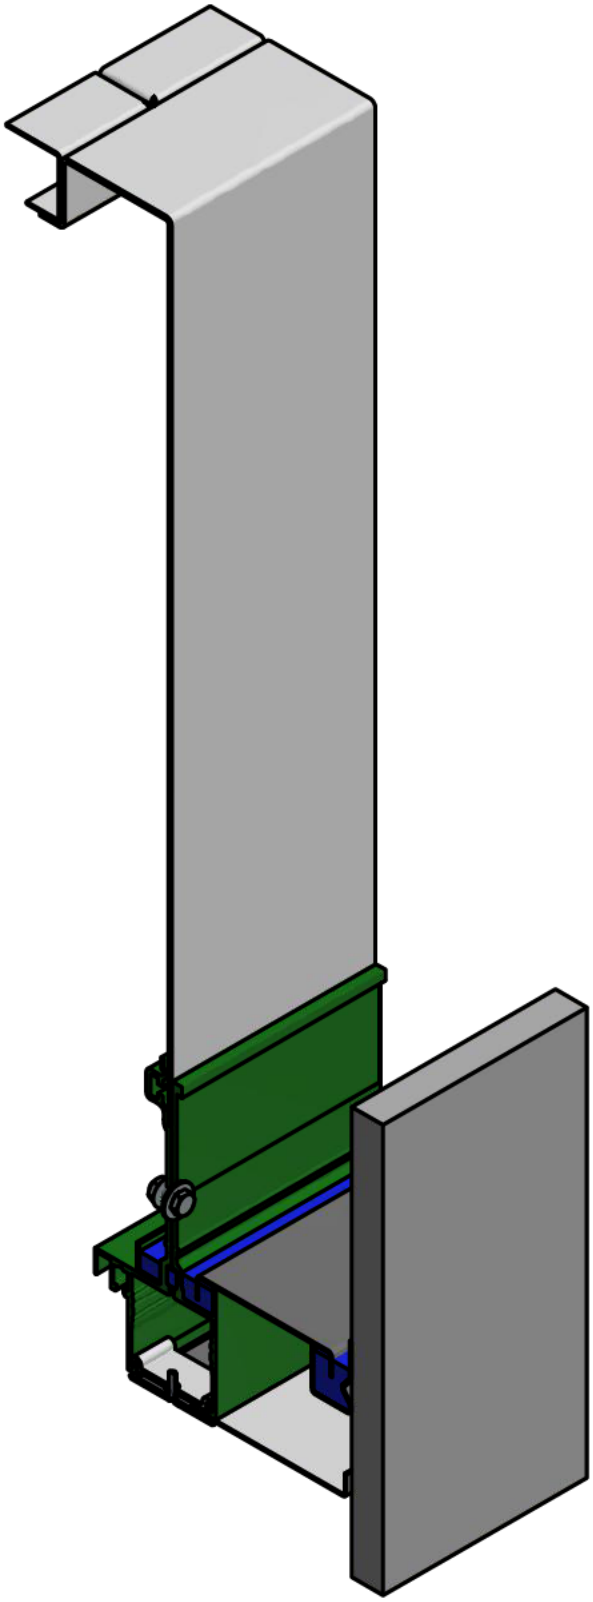

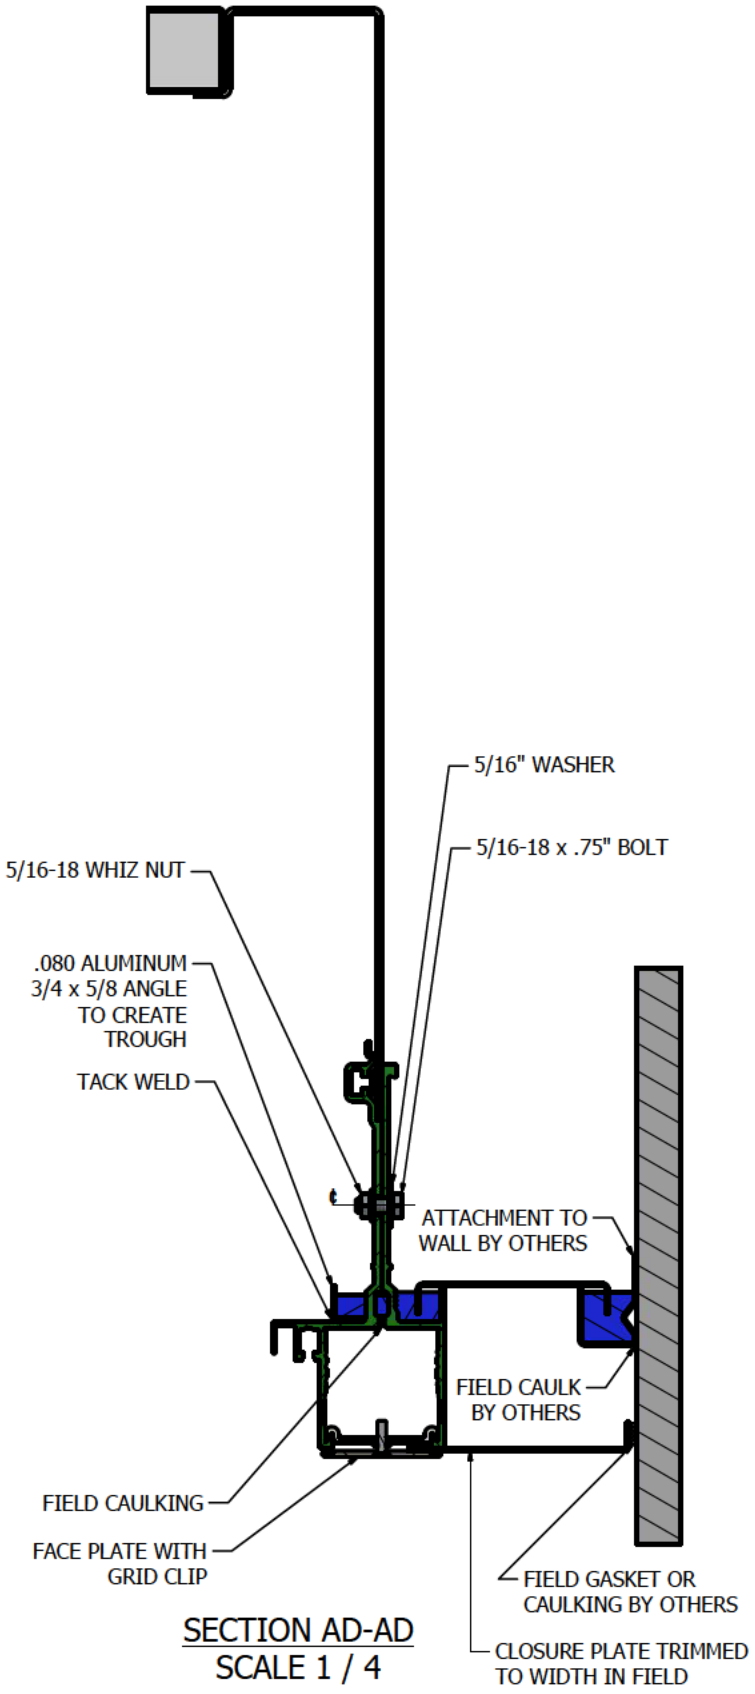

SECTION AD-AD
SCALE 1 / 4

NOTES:
FIELD CUTTING OF PERIMETER GRID INCLUDING CORNER MITERS ARE TO BE DONE IN THE FIELD. SOME BOLT HOLES IN PERIMETER GRID PIECES WILL NEED TO BE CUSTOM DRILLED IN THE FIELD.

TOLERANCES	
UNLESS OTHERWISE SPECIFIED	
FRACTIONS:	±1/32
0.0:	±0.1
0.00:	±0.03
0.000:	±0.010
ANGLES:	±0.5°
OTHER: SEE DOC. OMS000.01A	

THIS DRAWING IS THE PROPERTY OF NORTEK AIR SOLUTIONS CLEANPAK AND CAN NOT BE REPRODUCED IN WHOLE OR IN PART, NOR DELIVERED TO OTHERS WITHOUT THE EXPRESS WRITTEN PERMISSION OF NORTEK AIR SOLUTIONS

DRAWN BY:

ISSUED ON: 10/2/2012

CHECKED BY:

PART NO.:

3rd ANGLE PROJECTION

JOB NO.:


FILE NAME: 2.6BottomLoad.idw


CLEANPAK®
19855 SW 124th AVE.
TUALATIN, OR 97062
Phone (503) 639-0113
Fax (503) 692-0958

2.6 Bottom Load Plenum

Perimeter Grid w/ Closure Plate to Wall and Gel Sealed Functional Wall Closure

REV: 1

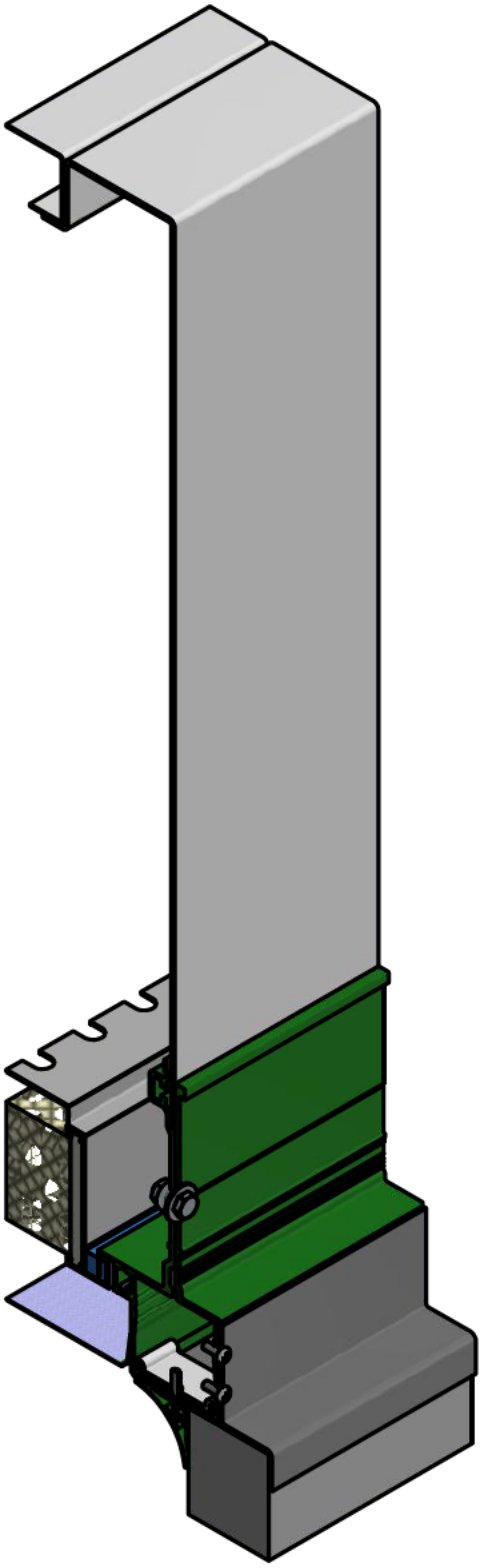

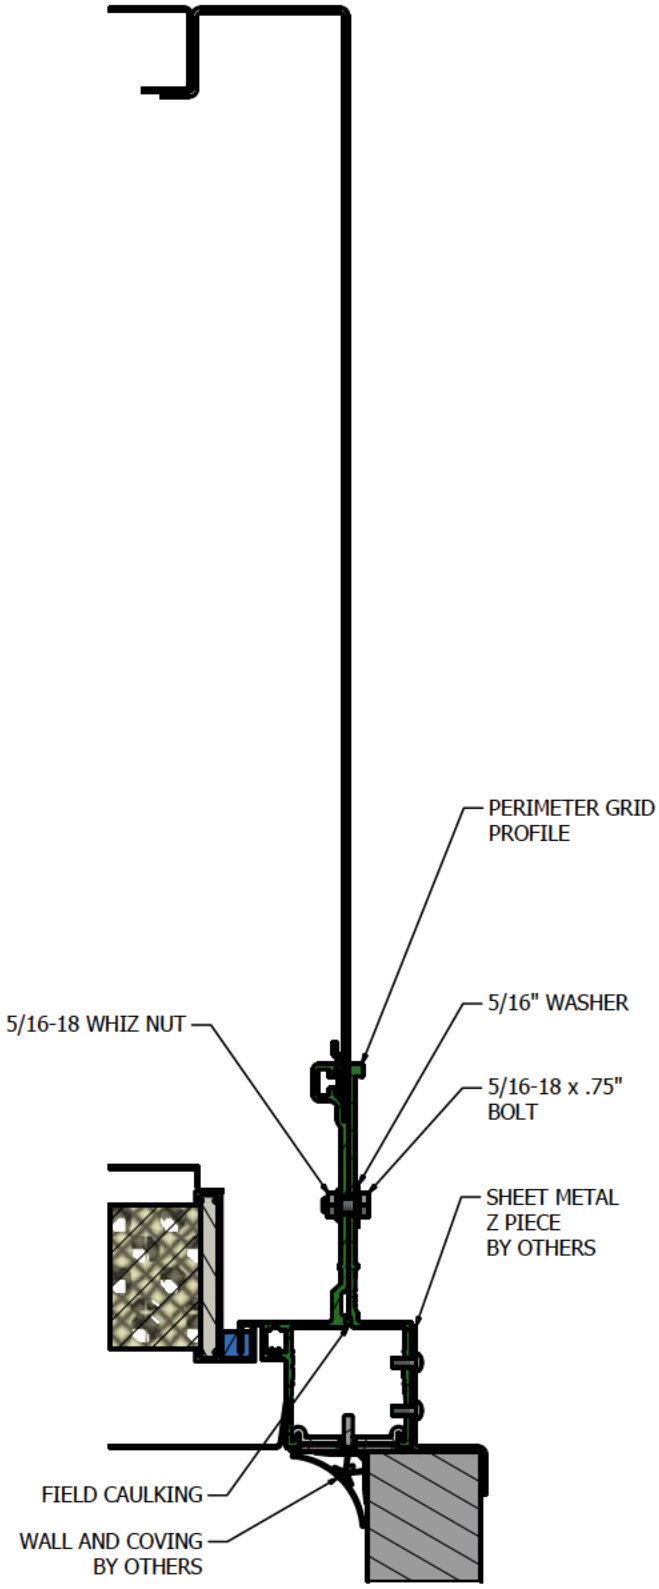

SECTION AE-AE
SCALE 1 / 4

NOTES:
FIELD CUTTING OF PERIMETER GRID INCLUDING CORNER MITERS ARE TO BE DONE IN THE FIELD. SOME BOLT HOLES IN PERIMETER GRID PIECES WILL NEED TO BE CUSTOM DRILLED IN THE FIELD.

TOLERANCES UNLESS OTHERWISE SPECIFIED	
FRACTIONS:	±1/32
0.0:	±0.1
0.00:	±0.03
0.000:	±0.010
ANGLES:	±0.5°
OTHER: SEE DOC. QMS000.01A	

THIS DRAWING IS THE PROPERTY OF NORTEK AIR SOLUTIONS CLEANPAK AND CAN NOT BE REPRODUCED IN WHOLE OR IN PART, NOR DELIVERED TO OTHERS WITHOUT THE EXPRESS WRITTEN PERMISSION OF NORTEK AIR SOLUTIONS

DRAWN BY:

ISSUED ON: 10/2/2012

CHECKED BY:

PART NO.:

3rd ANGLE PROJECTION

JOB NO.:


FILE NAME: 2.6BottomLoad.idw


CLEANPAK®
19855 SW 124th AVE.
TUALATIN, OR 97062
Phone (503) 639-0113
Fax (503) 692-0958

2.6 Bottom Load Plenum

Perimeter Grid Interface to Wall Coved


REV: 1

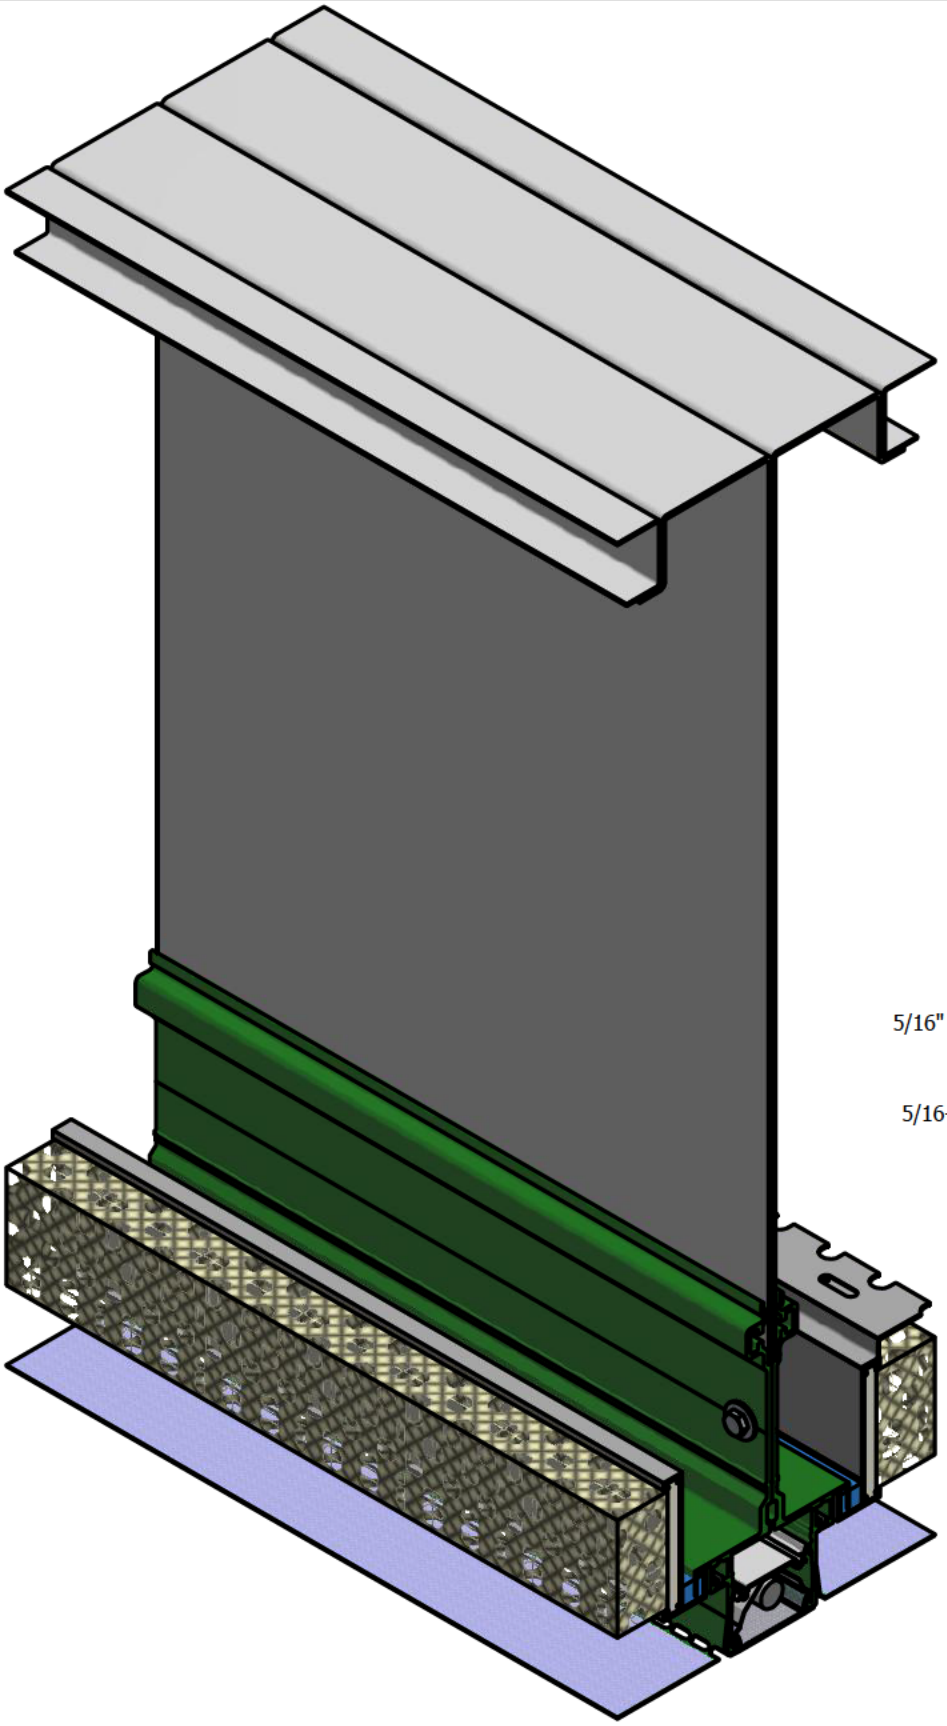


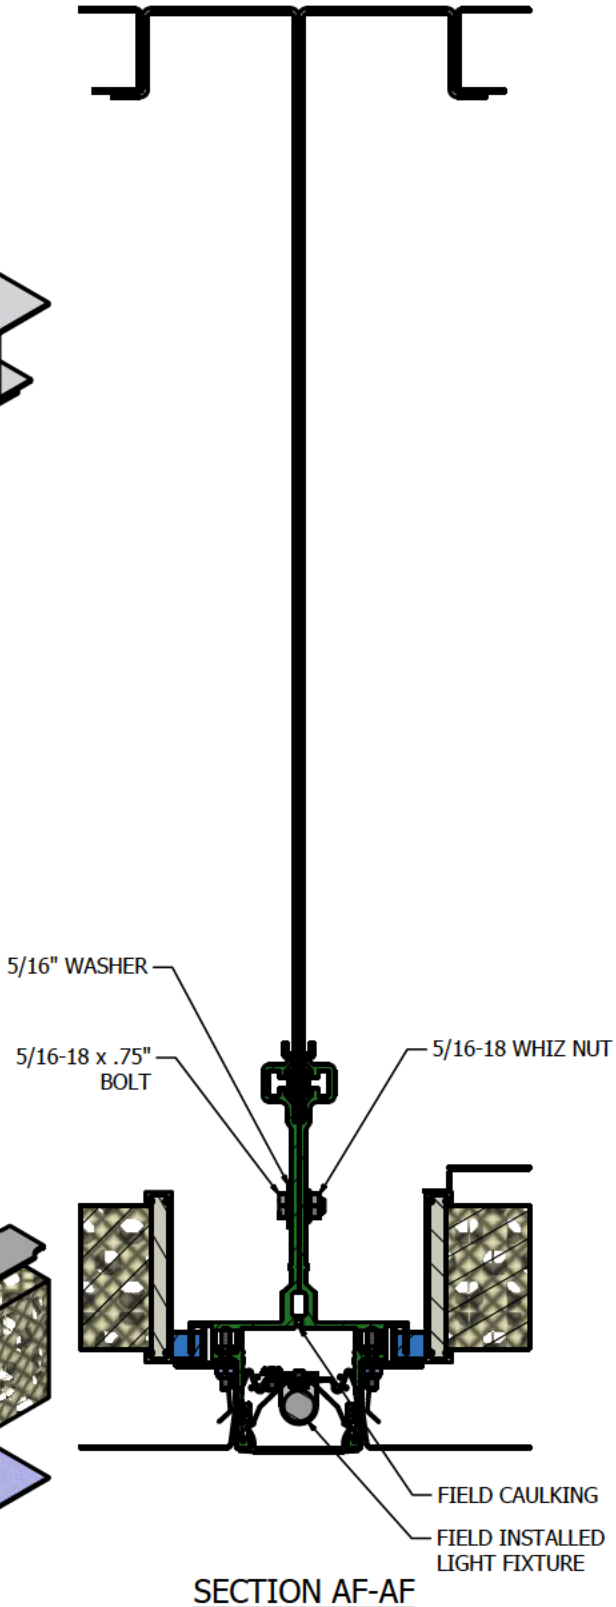

SECTION AF-AF
SCALE 1 / 4


TOLERANCES UNLESS OTHERWISE SPECIFIED		THIS DRAWING IS THE PROPERTY OF NORTEK AIR SOLUTIONS CLEANPAK AND CAN NOT BE REPRODUCED IN WHOLE OR IN PART, NOR DELIVERED TO OTHERS WITHOUT THE EXPRESS WRITTEN PERMISSION OF NORTEK AIR SOLUTIONS	DRAWN BY:	3rd ANGLE PROJECTION	CLEANPAK® 19855 SW 124th AVE. TUALATIN, OR 97062 Phone (503) 639-0113 Fax (503) 692-0958	
FRACTIONS:	±1/32		ISSUED ON: 10/2/2012		2.6 Bottom Load Plenum	
0.0:	±0.1		CHECKED BY:		Module to Module Joint	
0.00:	±0.03			JOB NO.:	Module Seam Lighting (If Applicable)	
0.000:	±0.010		PART NO.:	FILE NAME: 2.6BottomLoad.idw	REV: 1	SHEET 36 OF 46
ANGLES:	±0.5°					
OTHER: SEE DOC. QMS000.01A						

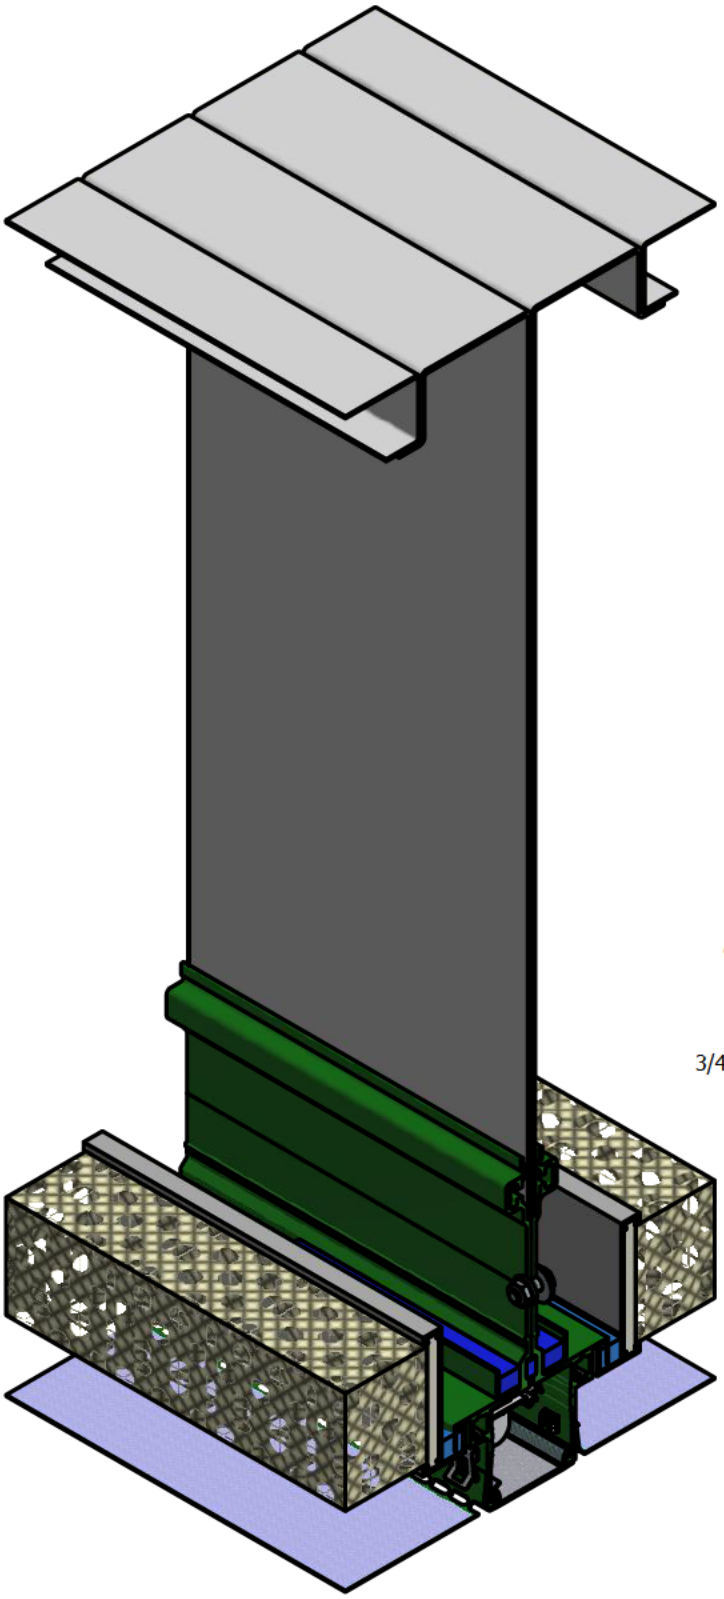

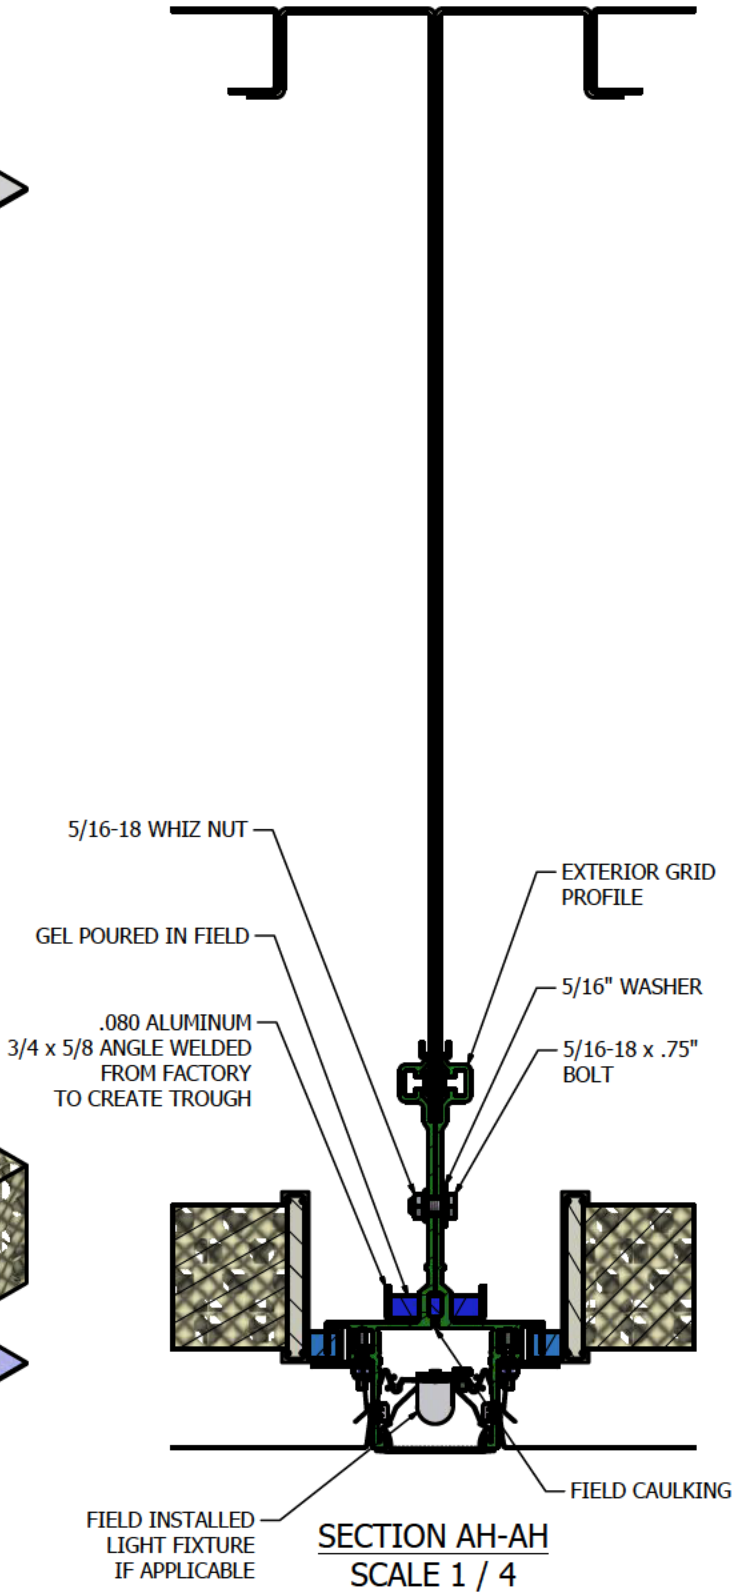


SECTION AH-AH
SCALE 1 / 4

TOLERANCES UNLESS OTHERWISE SPECIFIED		THIS DRAWING IS THE PROPERTY OF NORTEK AIR SOLUTIONS CLEANPAK AND CAN NOT BE REPRODUCED IN WHOLE OR IN PART, NOR DELIVERED TO OTHERS WITHOUT THE EXPRESS WRITTEN PERMISSION OF NORTEK AIR SOLUTIONS	DRAWN BY:	3rd ANGLE PROJECTION	CLEANPAK® 19855 SW 124th AVE. TUALATIN, OR 97062 Phone (503) 639-0113 Fax (503) 692-0958	
FRACTIONS:	±1/32		ISSUED ON: 10/2/2012		2.6 Bottom Load Plenum	
0.0:	±0.1		CHECKED BY:		Gel-Link Module to Module Joint	
0.00:	±0.03				Module Seam Lighting (If Applicable)	
0.000:	±0.010		PART NO.:	JOB NO.:		
ANGLES:	±0.5°			FILE NAME: 2.6BottomLoad.idw	REV: 1	SHEET 37 OF 46
OTHER: SEE DOC. QMS000.01A						

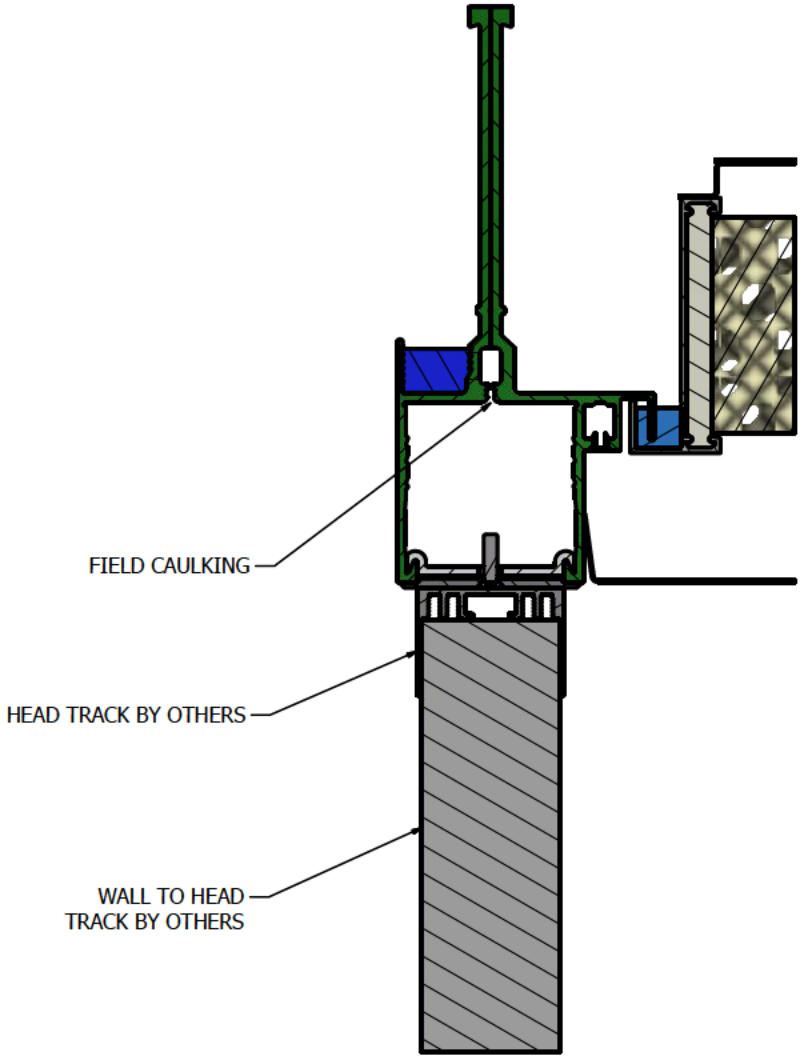


AT PERIMETER GRID SECTION AJ-AJ
SCALE 3/8

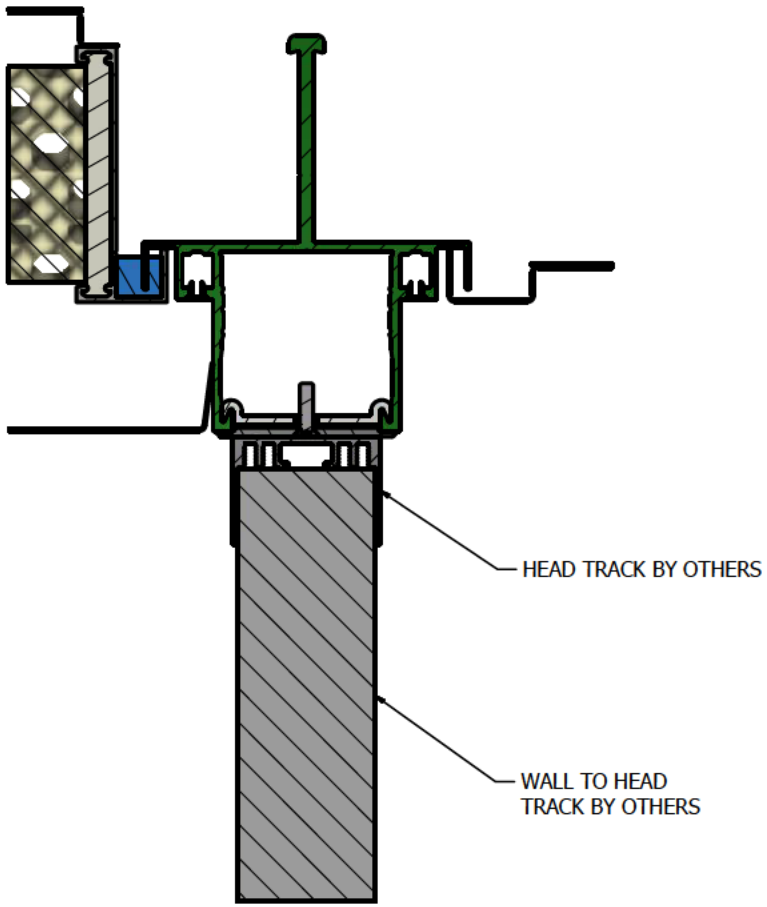

AT INTERIOR GRID SECTION AK-AK
SCALE 3/8


TOLERANCES UNLESS OTHERWISE SPECIFIED FRACTIONS: ±1/32 0.0: ±0.1 0.00: ±0.03 0.000: ±0.010 ANGLES: ±0.5° OTHER: SEE DOC. QM5000.01A	THIS DRAWING IS THE PROPERTY OF NORTEK AIR SOLUTIONS CLEANPAK AND CAN NOT BE REPRODUCED IN WHOLE OR IN PART, NOR DELIVERED TO OTHERS WITHOUT THE EXPRESS WRITTEN PERMISSION OF NORTEK AIR SOLUTIONS	DRAWN BY: ISSUED ON: 10/2/2012 CHECKED BY: PART NO.:	3rd ANGLE PROJECTION JOB NO.:	CLEANPAK® 19855 SW 124th AVE. TUALATIN, OR 97062 Phone (503) 639-0113 Fax (503) 692-0958 2.6 Bottom Load Grid w/ Wall Interface
			FILE NAME: 2.6BottomLoad.idw	REV: 1
				SHEET 38 OF 46

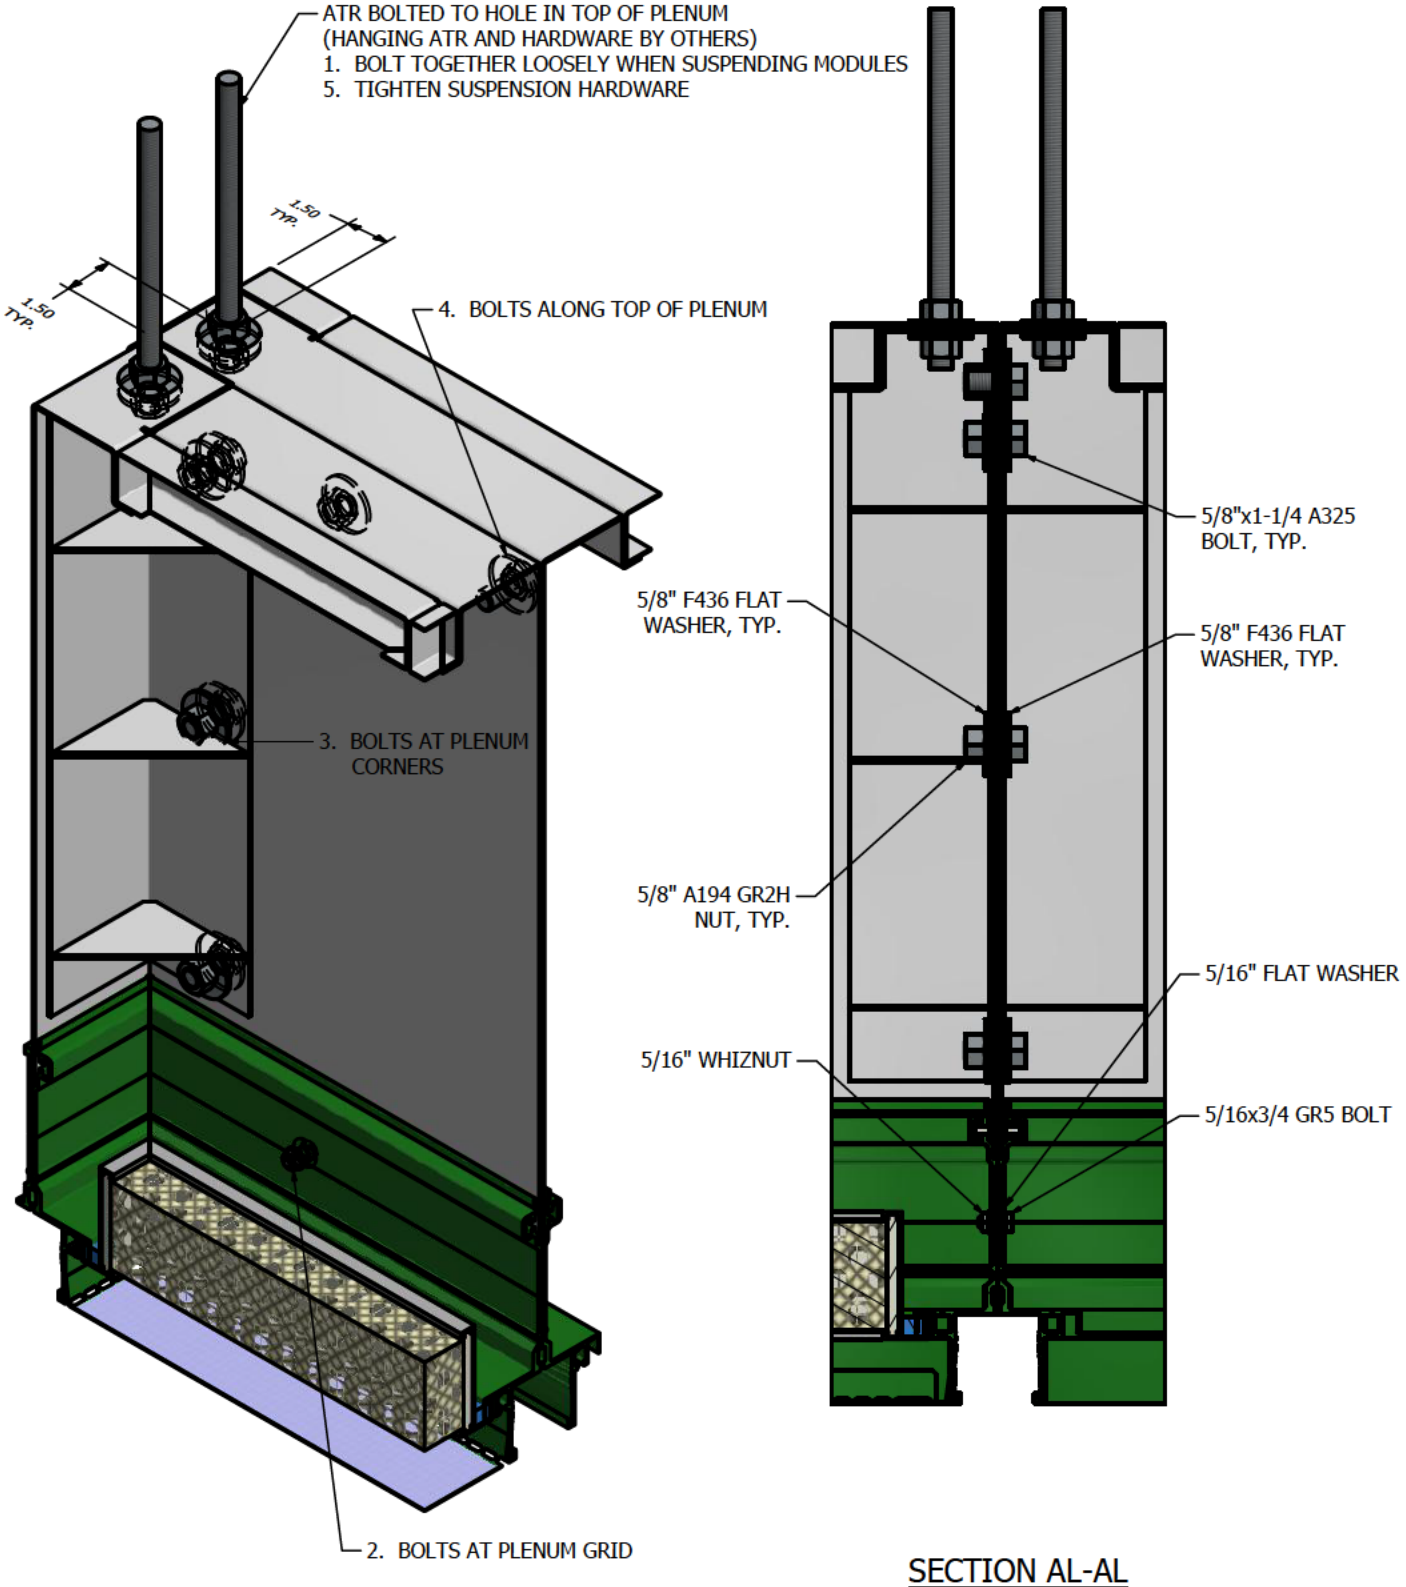

SECTION AL-AL
SCALE 3/16


NOTE:
NUMBERS INDICATE SEQUENCE ORDER
FOR MODULE INSTALLATION ASSEMBLY.

TOLERANCES UNLESS OTHERWISE SPECIFIED		THIS DRAWING IS THE PROPERTY OF NORTEK AIR SOLUTIONS CLEANPAK AND CAN NOT BE REPRODUCED IN WHOLE OR IN PART, NOR DELIVERED TO OTHERS WITHOUT THE EXPRESS WRITTEN PERMISSION OF NORTEK AIR SOLUTIONS	DRAWN BY:	3rd ANGLE PROJECTION	CLEANPAK® 19855 SW 124th AVE. TUALATIN, OR 97062 Phone (503) 639-0113 Fax (503) 692-0958	
FRACTIONS:	±1/32		ISSUED ON: 10/2/2012		2.6 Bottom Load Grid	
0.0:	±0.1		CHECKED BY:		Bolting Detail Welded Plenum to Welded Plenum	
0.00:	±0.03			JOB NO.:		
0.000:	±0.010		PART NO.:	FILE NAME: 2.6BottomLoad.idw	REV: 1	SHEET 39 OF 46
ANGLES:	±0.5°					
OTHER: SEE DOC. QMS000.01A						

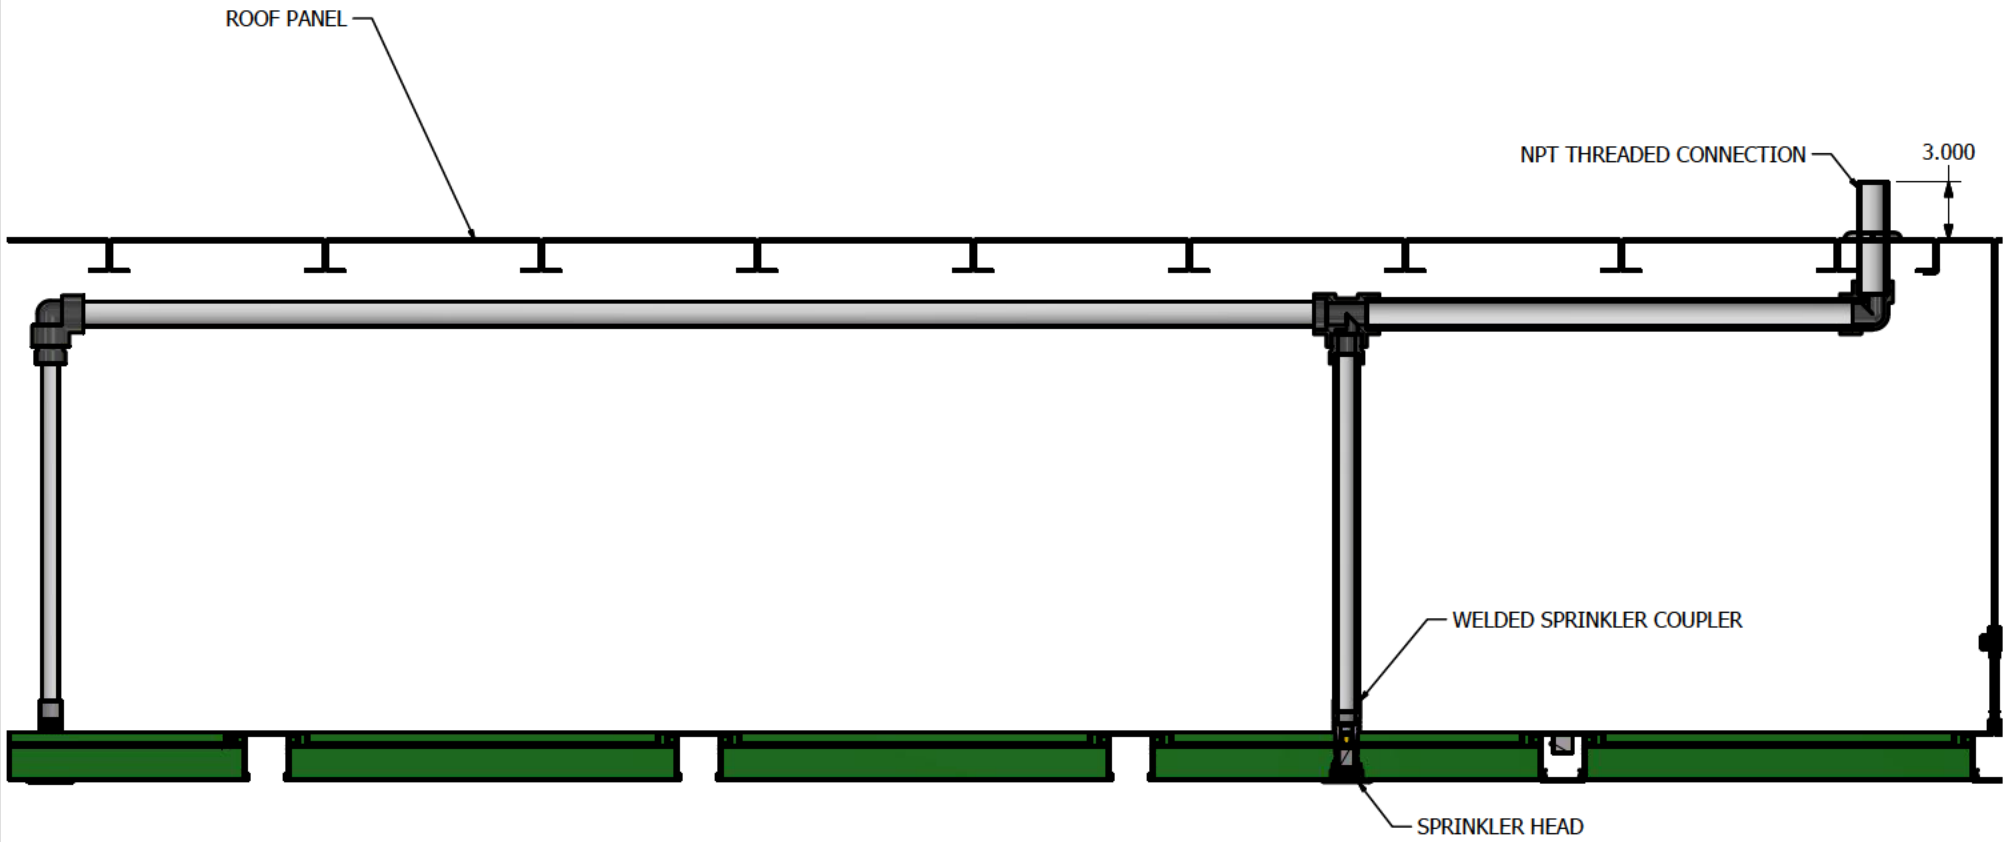


SECTION AM-AM
SCALE 3/32


TOLERANCES UNLESS OTHERWISE SPECIFIED FRACTIONS: ±1/32 0.0: ±0.1 0.00: ±0.03 0.000: ±0.010 ANGLES: ±0.5° OTHER: SEE DOC. QM5000.01A	THIS DRAWING IS THE PROPERTY OF NORTEK AIR SOLUTIONS CLEANPAK AND CAN NOT BE REPRODUCED IN WHOLE OR IN PART, NOR DELIVERED TO OTHERS WITHOUT THE EXPRESS WRITTEN PERMISSION OF NORTEK AIR SOLUTIONS	DRAWN BY: ISSUED ON: 10/2/2012 CHECKED BY: PART NO.:	3rd ANGLE PROJECTION JOB NO.: FILE NAME: 2.6BottomLoad.idw	CLEANPAK® 19855 SW 124th AVE. TUALATIN, OR 97062 Phone (503) 639-0113 Fax (503) 692-0958 2.6 Bottom Load Grid Typical Plenum Sprinkler Piping REV: 1 SHEET 40 OF 46

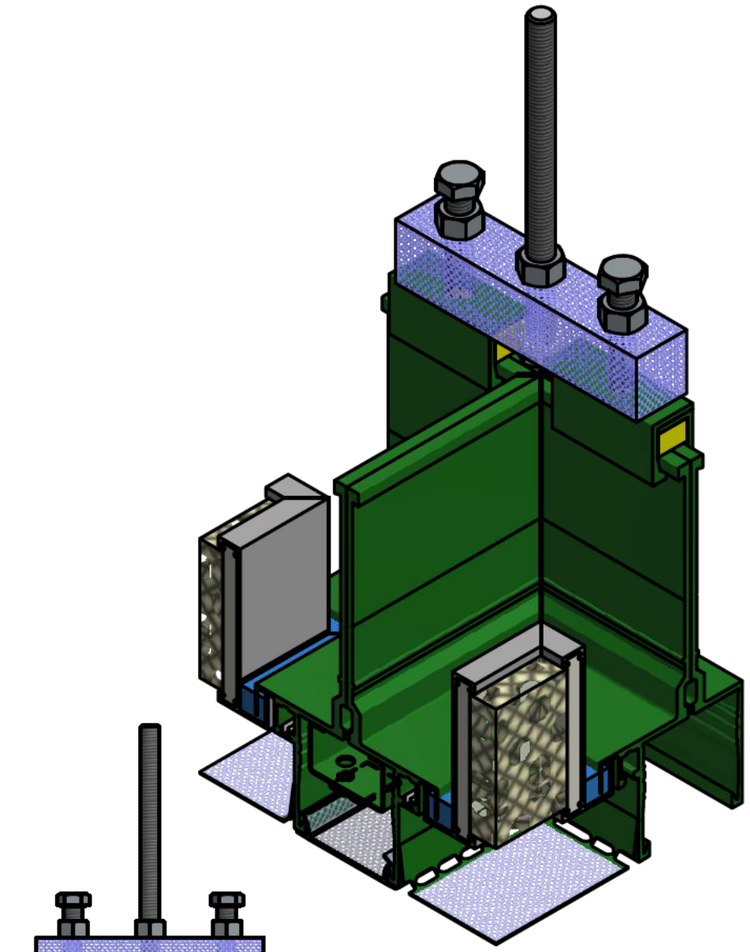

SECTION AT-AT
TYPE 3B HANGER GRID TO GRID
LOAD CAPACITY: 3.75 Kips

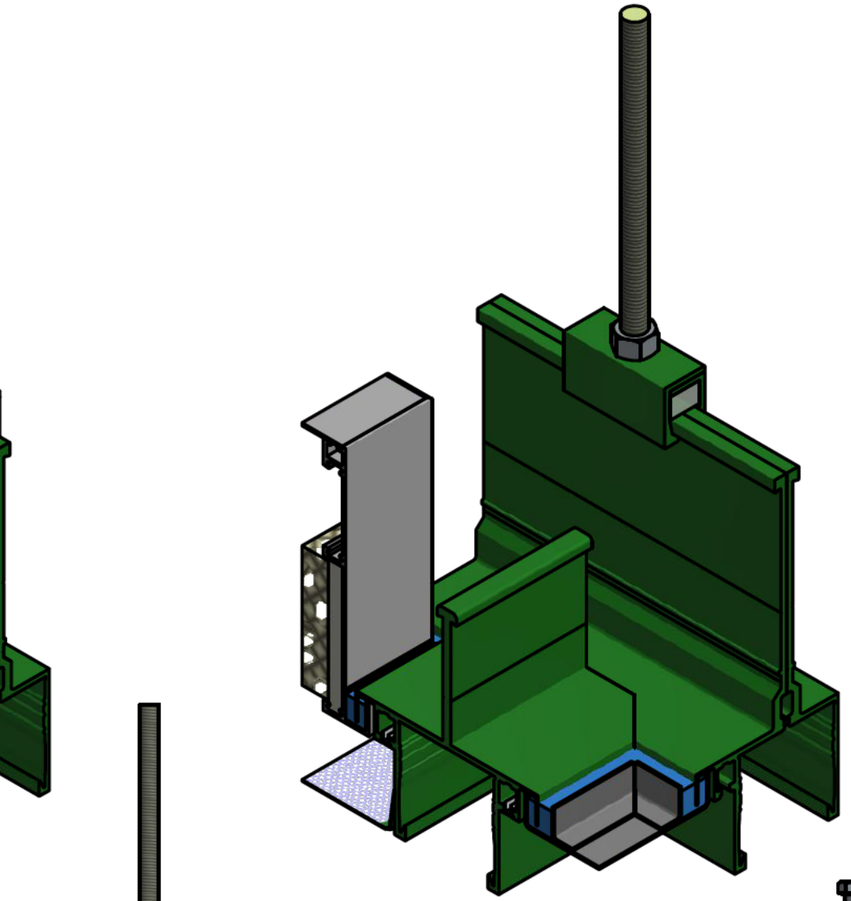

SECTION AU-AU
TYPE 2B HANGER MIDSPAN
LOAD CAPACITY: 3.75 Kips

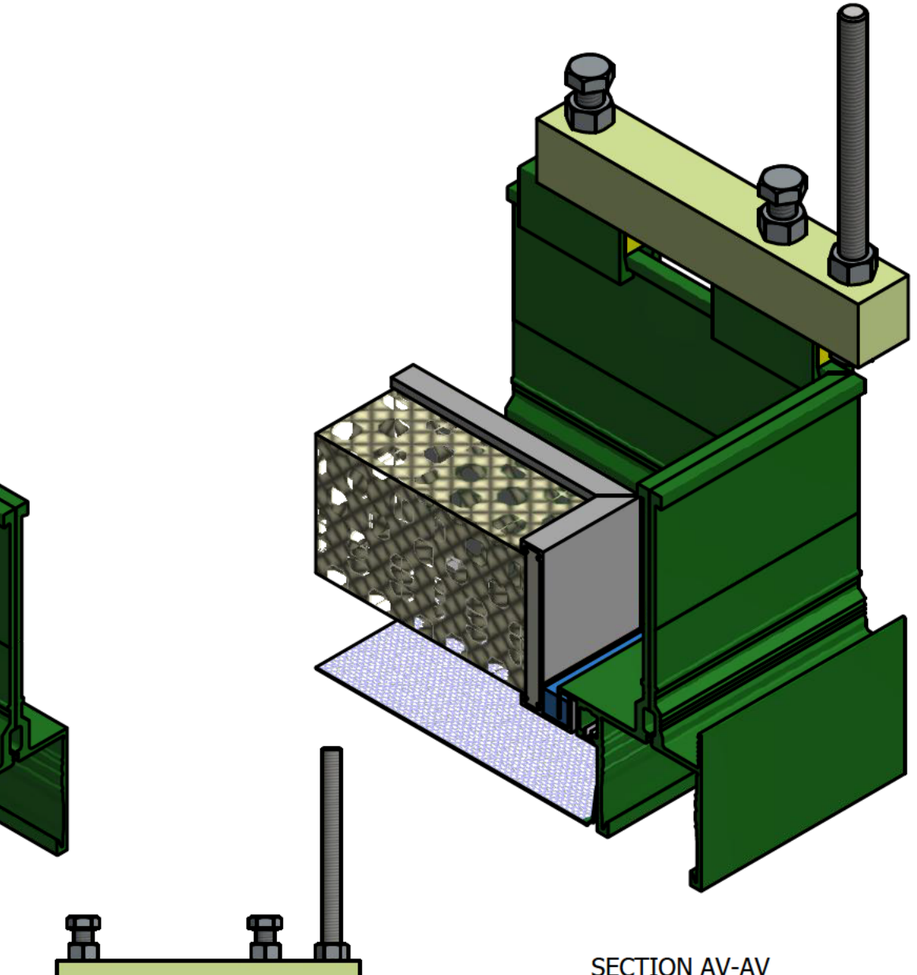

SECTION AV-AV
TYPE 4X HANGER CORNER
LOAD CAPACITY: 2.75 Kips

TOLERANCES UNLESS OTHERWISE SPECIFIED	
FRACTIONS:	±1/32
0.0:	±0.1
0.00:	±0.03
0.000:	±0.010
ANGLES:	±0.5°
OTHER: SEE DOC. QM5000.01A	

THIS DRAWING IS THE PROPERTY OF NORTEK AIR SOLUTIONS CLEANPAK AND CAN NOT BE REPRODUCED IN WHOLE OR IN PART, NOR DELIVERED TO OTHERS WITHOUT THE EXPRESS WRITTEN PERMISSION OF NORTEK AIR SOLUTIONS

DRAWN BY:

ISSUED ON: 10/2/2012

CHECKED BY:

PART NO.:

3rd ANGLE PROJECTION

JOB NO.:


FILE NAME: 2.6BottomLoad.idw

REV: 1


SHEET 41 OF 46

CLEANPAK®
19855 SW 124th AVE.
TUALATIN, OR 97062
Phone (503) 639-0113
Fax (503) 692-0958


Typical Hangers
1/2" ATR

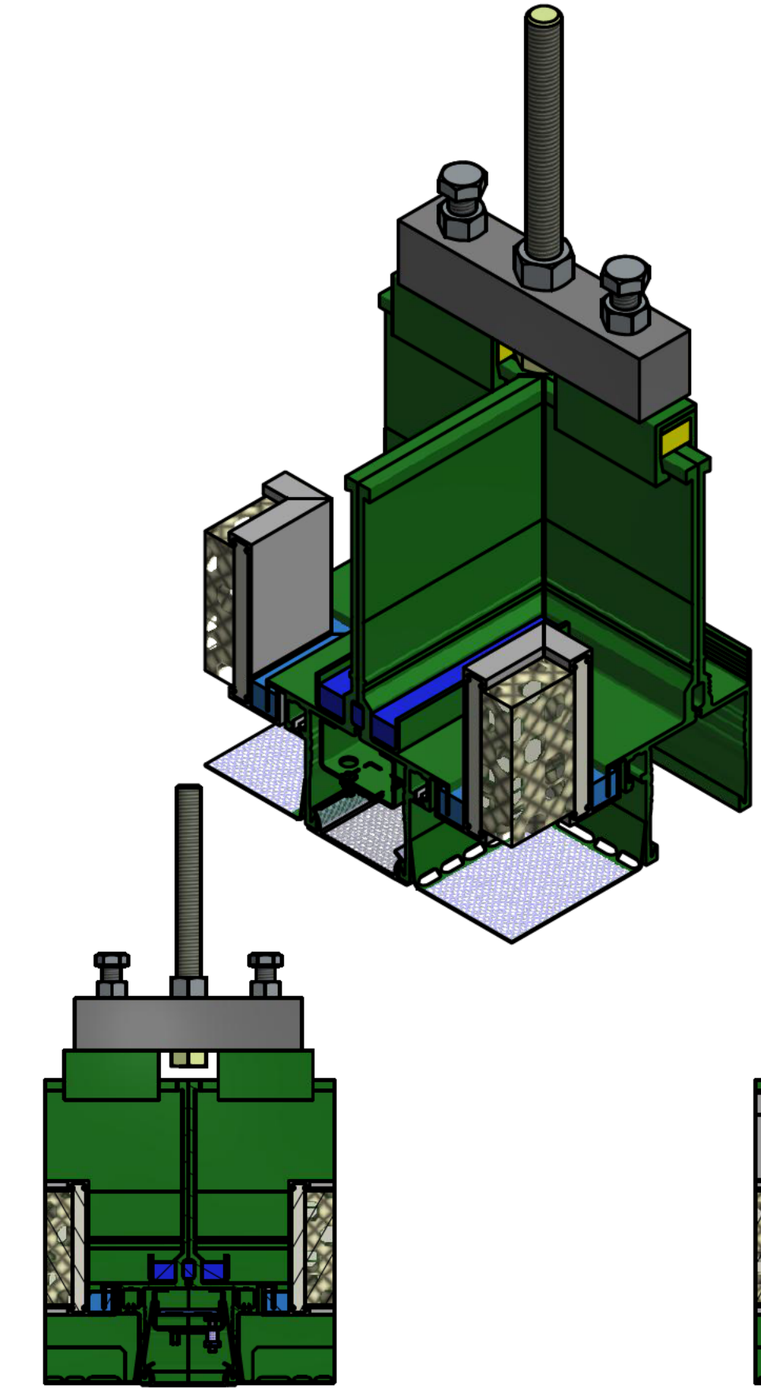

SECTION AN-AN
TYPE 3C HANGER GRID TO GRID
LOAD CAPACITY: 6.97 Kips

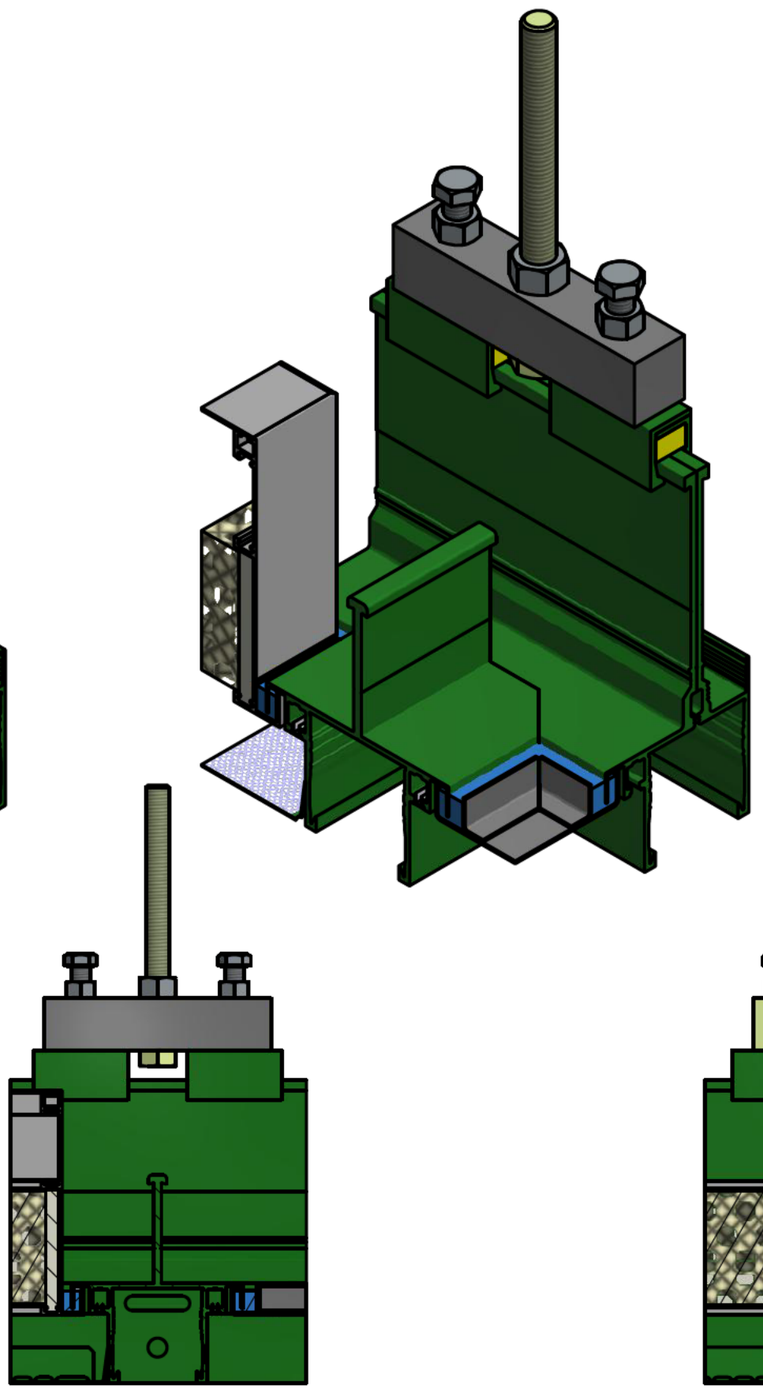


SECTION AP-AP
TYPE 3C HANGER MIDSPAN
LOAD CAPACITY: 6.97 Kips

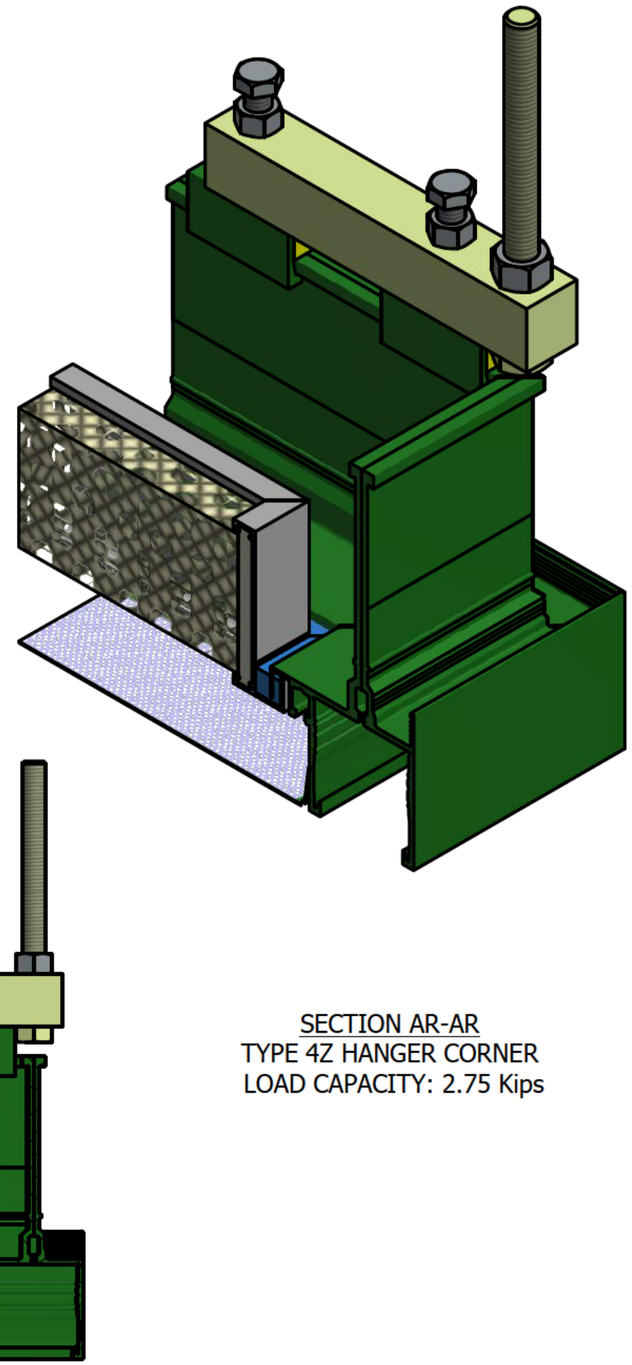


SECTION AR-AR
TYPE 4Z HANGER CORNER
LOAD CAPACITY: 2.75 Kips


TOLERANCES UNLESS OTHERWISE SPECIFIED		THIS DRAWING IS THE PROPERTY OF NORTEK AIR SOLUTIONS CLEANPAK AND CAN NOT BE REPRODUCED IN WHOLE OR IN PART, NOR DELIVERED TO OTHERS WITHOUT THE EXPRESS WRITTEN PERMISSION OF NORTEK AIR SOLUTIONS	DRAWN BY:		CLEANPAK®	19855 SW 124th AVE. TUALATIN, OR 97062 Phone (503) 639-0113 Fax (503) 692-0958
FRACTIONS:	±1/32		ISSUED ON: 10/2/2012	3rd ANGLE PROJECTION	Typical Hangers 5/8" ATR	
0.0:	±0.1		CHECKED BY:			
0.00:	±0.03			JOB NO.:		
0.000:	±0.010		PART NO.:	FILE NAME: 2.6BottomLoad.idw	REV: 1	SHEET 42 OF 46
ANGLES:	±0.5°					
OTHER: SEE DOC. QM5000.01A						

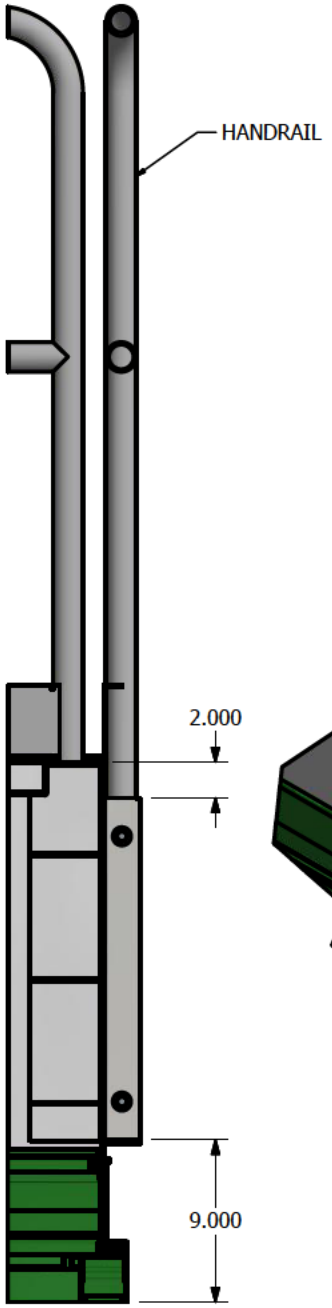


SECTION BB-BB
SCALE 3/32

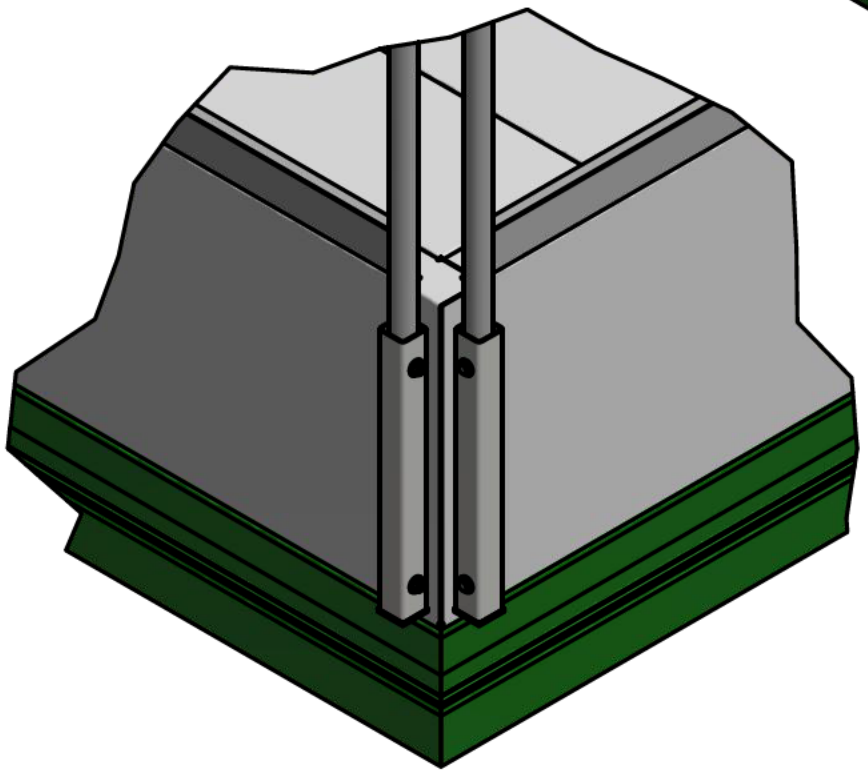


DETAIL BA

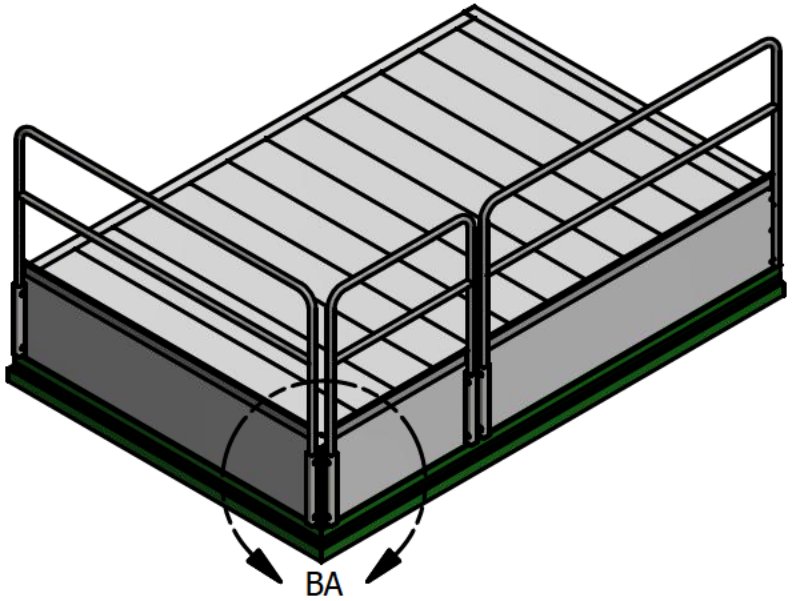


TOLERANCES UNLESS OTHERWISE SPECIFIED FRACTIONS: ±1/32 0.0: ±0.1 0.00: ±0.03 0.000: ±0.010 ANGLES: ±0.5° OTHER: SEE DOC. QM5000.01A	THIS DRAWING IS THE PROPERTY OF NORTEK AIR SOLUTIONS CLEANPAK AND CAN NOT BE REPRODUCED IN WHOLE OR IN PART, NOR DELIVERED TO OTHERS WITHOUT THE EXPRESS WRITTEN PERMISSION OF NORTEK AIR SOLUTIONS	DRAWN BY: ISSUED ON: 10/2/2012 CHECKED BY: PART NO.:	3rd ANGLE PROJECTION JOB NO.:	CLEANPAK® 19855 SW 124th AVE. TUALATIN, OR 97062 Phone (503) 639-0113 Fax (503) 692-0958	2.6 Bottom Load Plenum Tube Handrail Connection
			FILE NAME: 2.6BottomLoad.idw	REV: 1	SHEET 43 OF 46

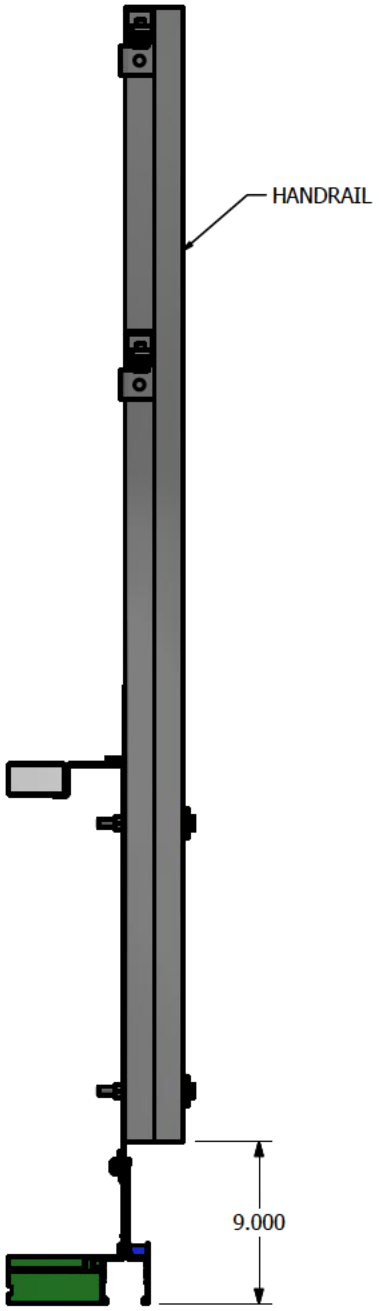

SECTION BD-BD
SCALE 3/32

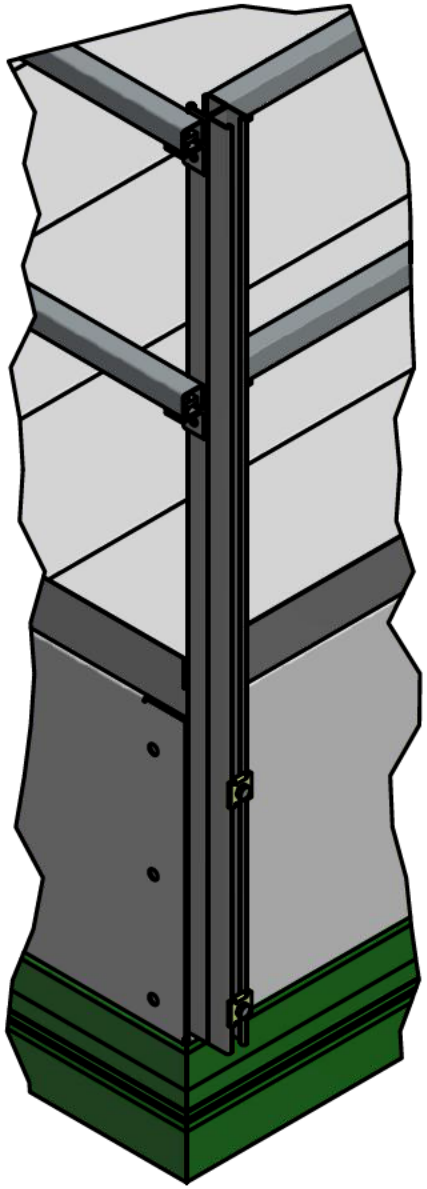


DETAIL BC
SCALE 3/32

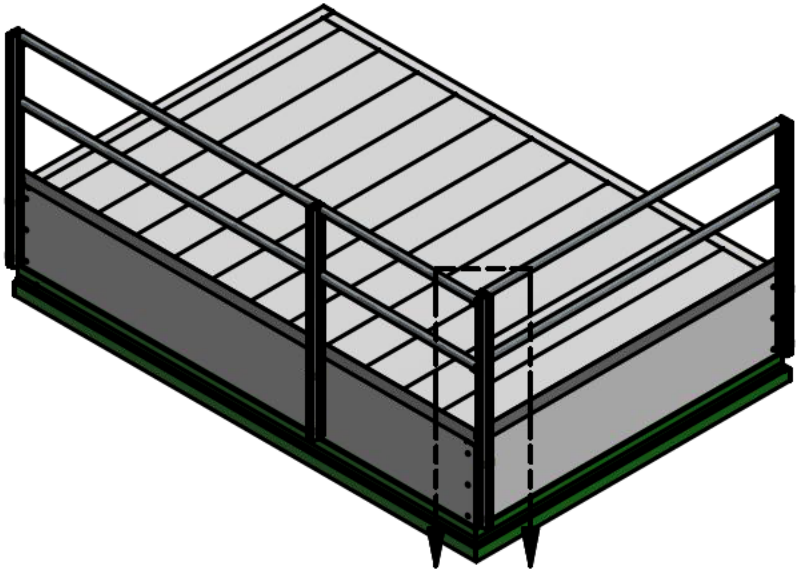



BC

TOLERANCES UNLESS OTHERWISE SPECIFIED FRACTIONS: ±1/32 0.0: ±0.1 0.00: ±0.03 0.000: ±0.010 ANGLES: ±0.5° OTHER: SEE DOC. QM5000.01A	THIS DRAWING IS THE PROPERTY OF NORTEK AIR SOLUTIONS CLEANPAK AND CAN NOT BE REPRODUCED IN WHOLE OR IN PART, NOR DELIVERED TO OTHERS WITHOUT THE EXPRESS WRITTEN PERMISSION OF NORTEK AIR SOLUTIONS	DRAWN BY: ISSUED ON: 10/2/2012 CHECKED BY: PART NO.:	3rd ANGLE PROJECTION JOB NO.:	CLEANPAK® 19855 SW 124th AVE. TUALATIN, OR 97062 Phone (503) 639-0113 Fax (503) 692-0958	2.6 Bottom Load Plenum Strut Handrail Connection
			FILE NAME: 2.6BottomLoad.idw	REV: 1	SHEET 44 OF 46

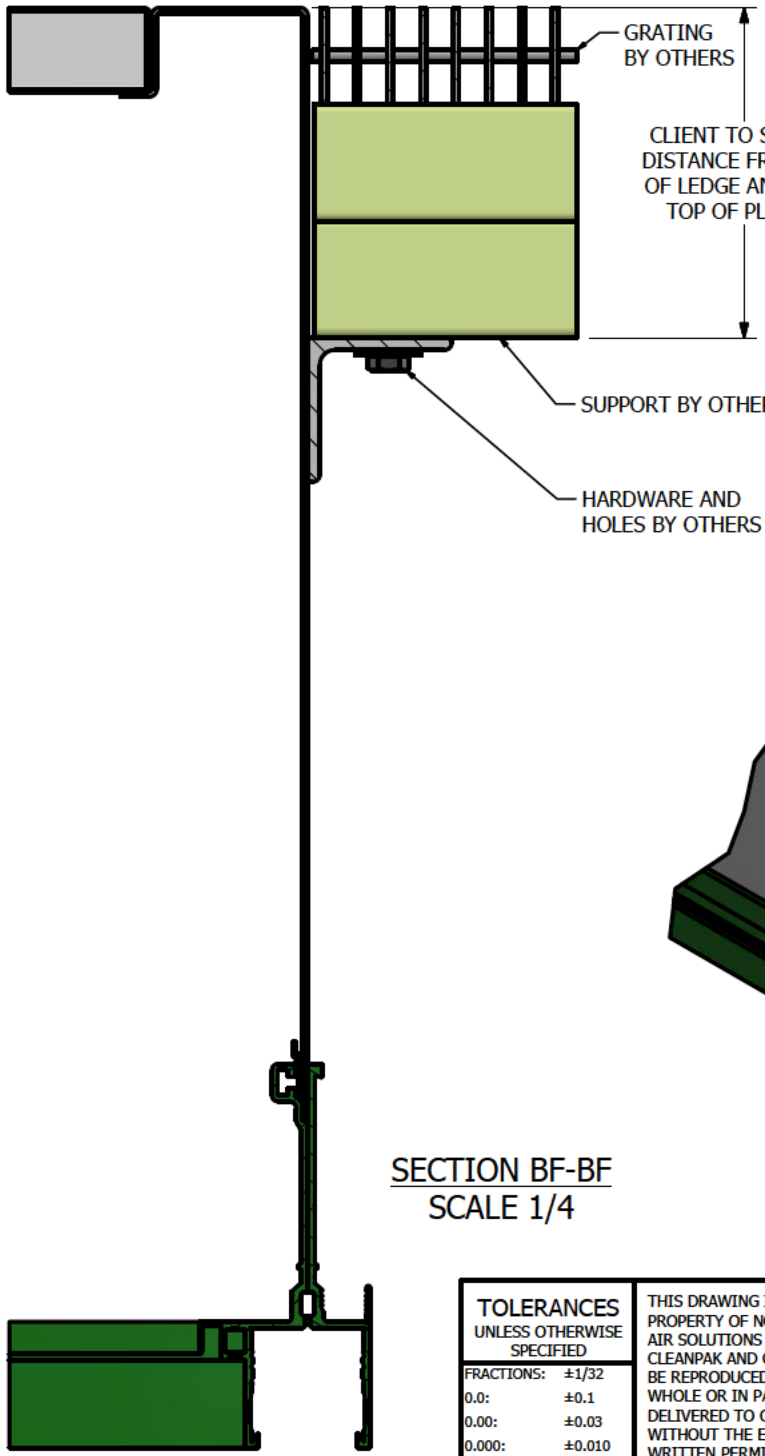

SECTION BF-BF
SCALE 1/4

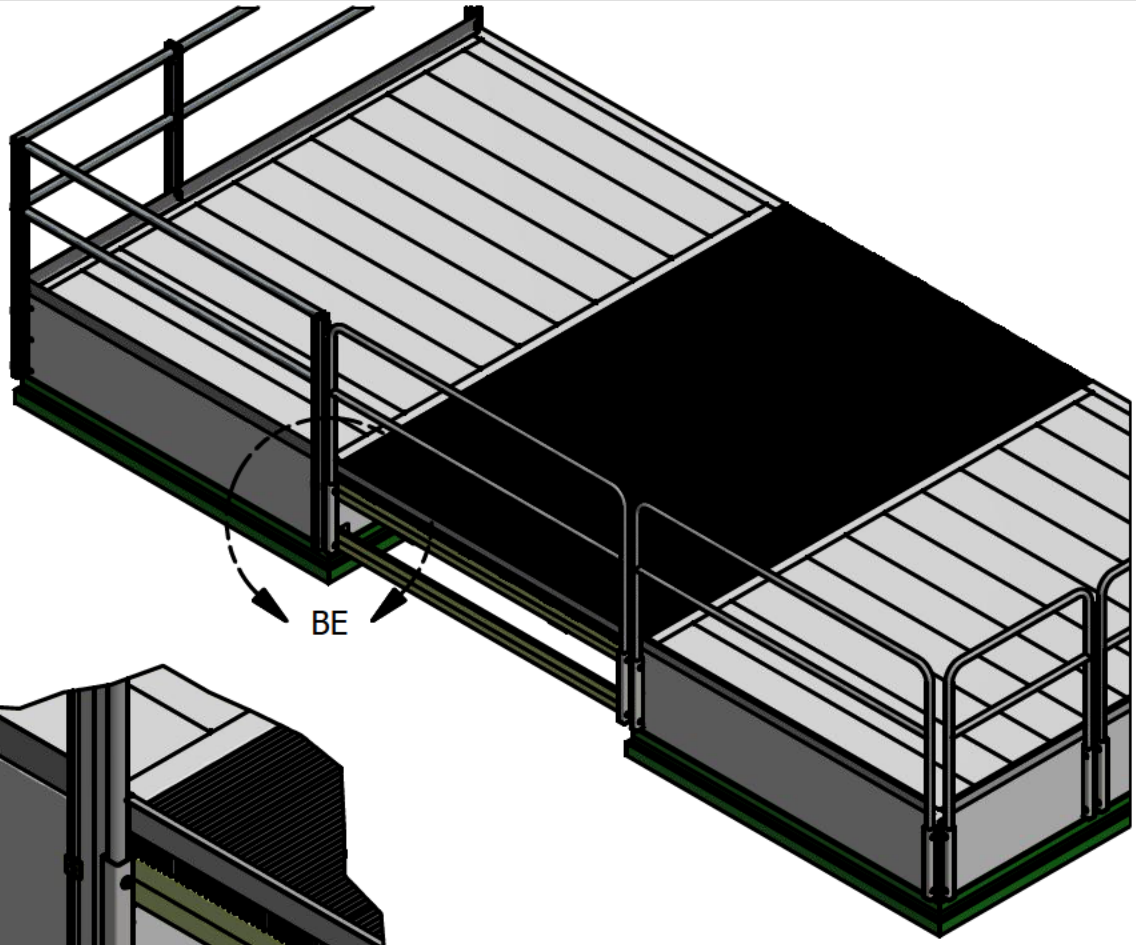

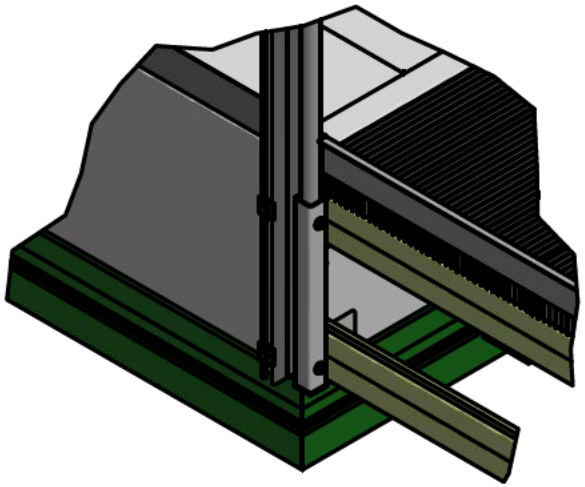

DETAIL BE
SCALE 1/16

TOLERANCES	
UNLESS OTHERWISE SPECIFIED	
FRACTIONS:	±1/32
0.0:	±0.1
0.00:	±0.03
0.000:	±0.010
ANGLES:	±0.5°
OTHER: SEE DOC. QM5000.01A	

THIS DRAWING IS THE PROPERTY OF NORTEK AIR SOLUTIONS CLEANPAK AND CAN NOT BE REPRODUCED IN WHOLE OR IN PART, NOR DELIVERED TO OTHERS WITHOUT THE EXPRESS WRITTEN PERMISSION OF NORTEK AIR SOLUTIONS

DRAWN BY:

ISSUED ON: 10/2/2012

CHECKED BY:

PART NO.:

3rd ANGLE PROJECTION

JOB NO.:


FILE NAME: 2.6BottomLoad.idw

REV: 1

CLEANPAK®
19855 SW 124th AVE.
TUALATIN, OR 97062
Phone (503) 639-0113
Fax (503) 692-0958

2.6 Bottom Load Plenum

Grating Ledge Angle

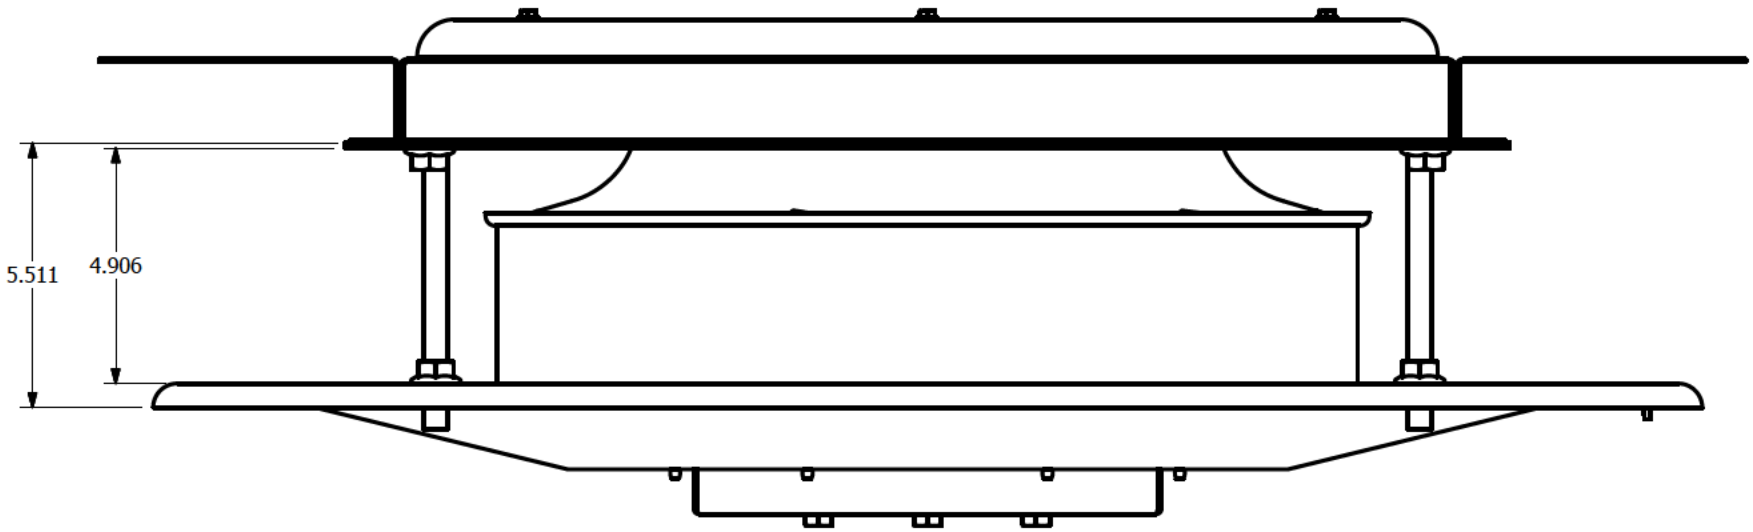

SECTION BJ-BJ
SCALE 1 / 4

TOLERANCES UNLESS OTHERWISE SPECIFIED FRACTIONS: ±1/32 0.0: ±0.1 0.00: ±0.03 0.000: ±0.010 ANGLES: ±0.5° OTHER: SEE DOC. QM5000.01A	THIS DRAWING IS THE PROPERTY OF NORTEK AIR SOLUTIONS CLEANPAK AND CAN NOT BE REPRODUCED IN WHOLE OR IN PART, NOR DELIVERED TO OTHERS WITHOUT THE EXPRESS WRITTEN PERMISSION OF NORTEK AIR SOLUTIONS	DRAWN BY: ISSUED ON: 10/2/2012 CHECKED BY: PART NO.:	3rd ANGLE PROJECTION JOB NO.:	CLEANPAK® 19855 SW 124th AVE. TUALATIN, OR 97062 Phone (503) 639-0113 Fax (503) 692-0958 2.6 Bottom Load Plenum Plenpak FILE NAME: 2.6BottomLoad.idw REV: 1 SHEET 46 OF 46